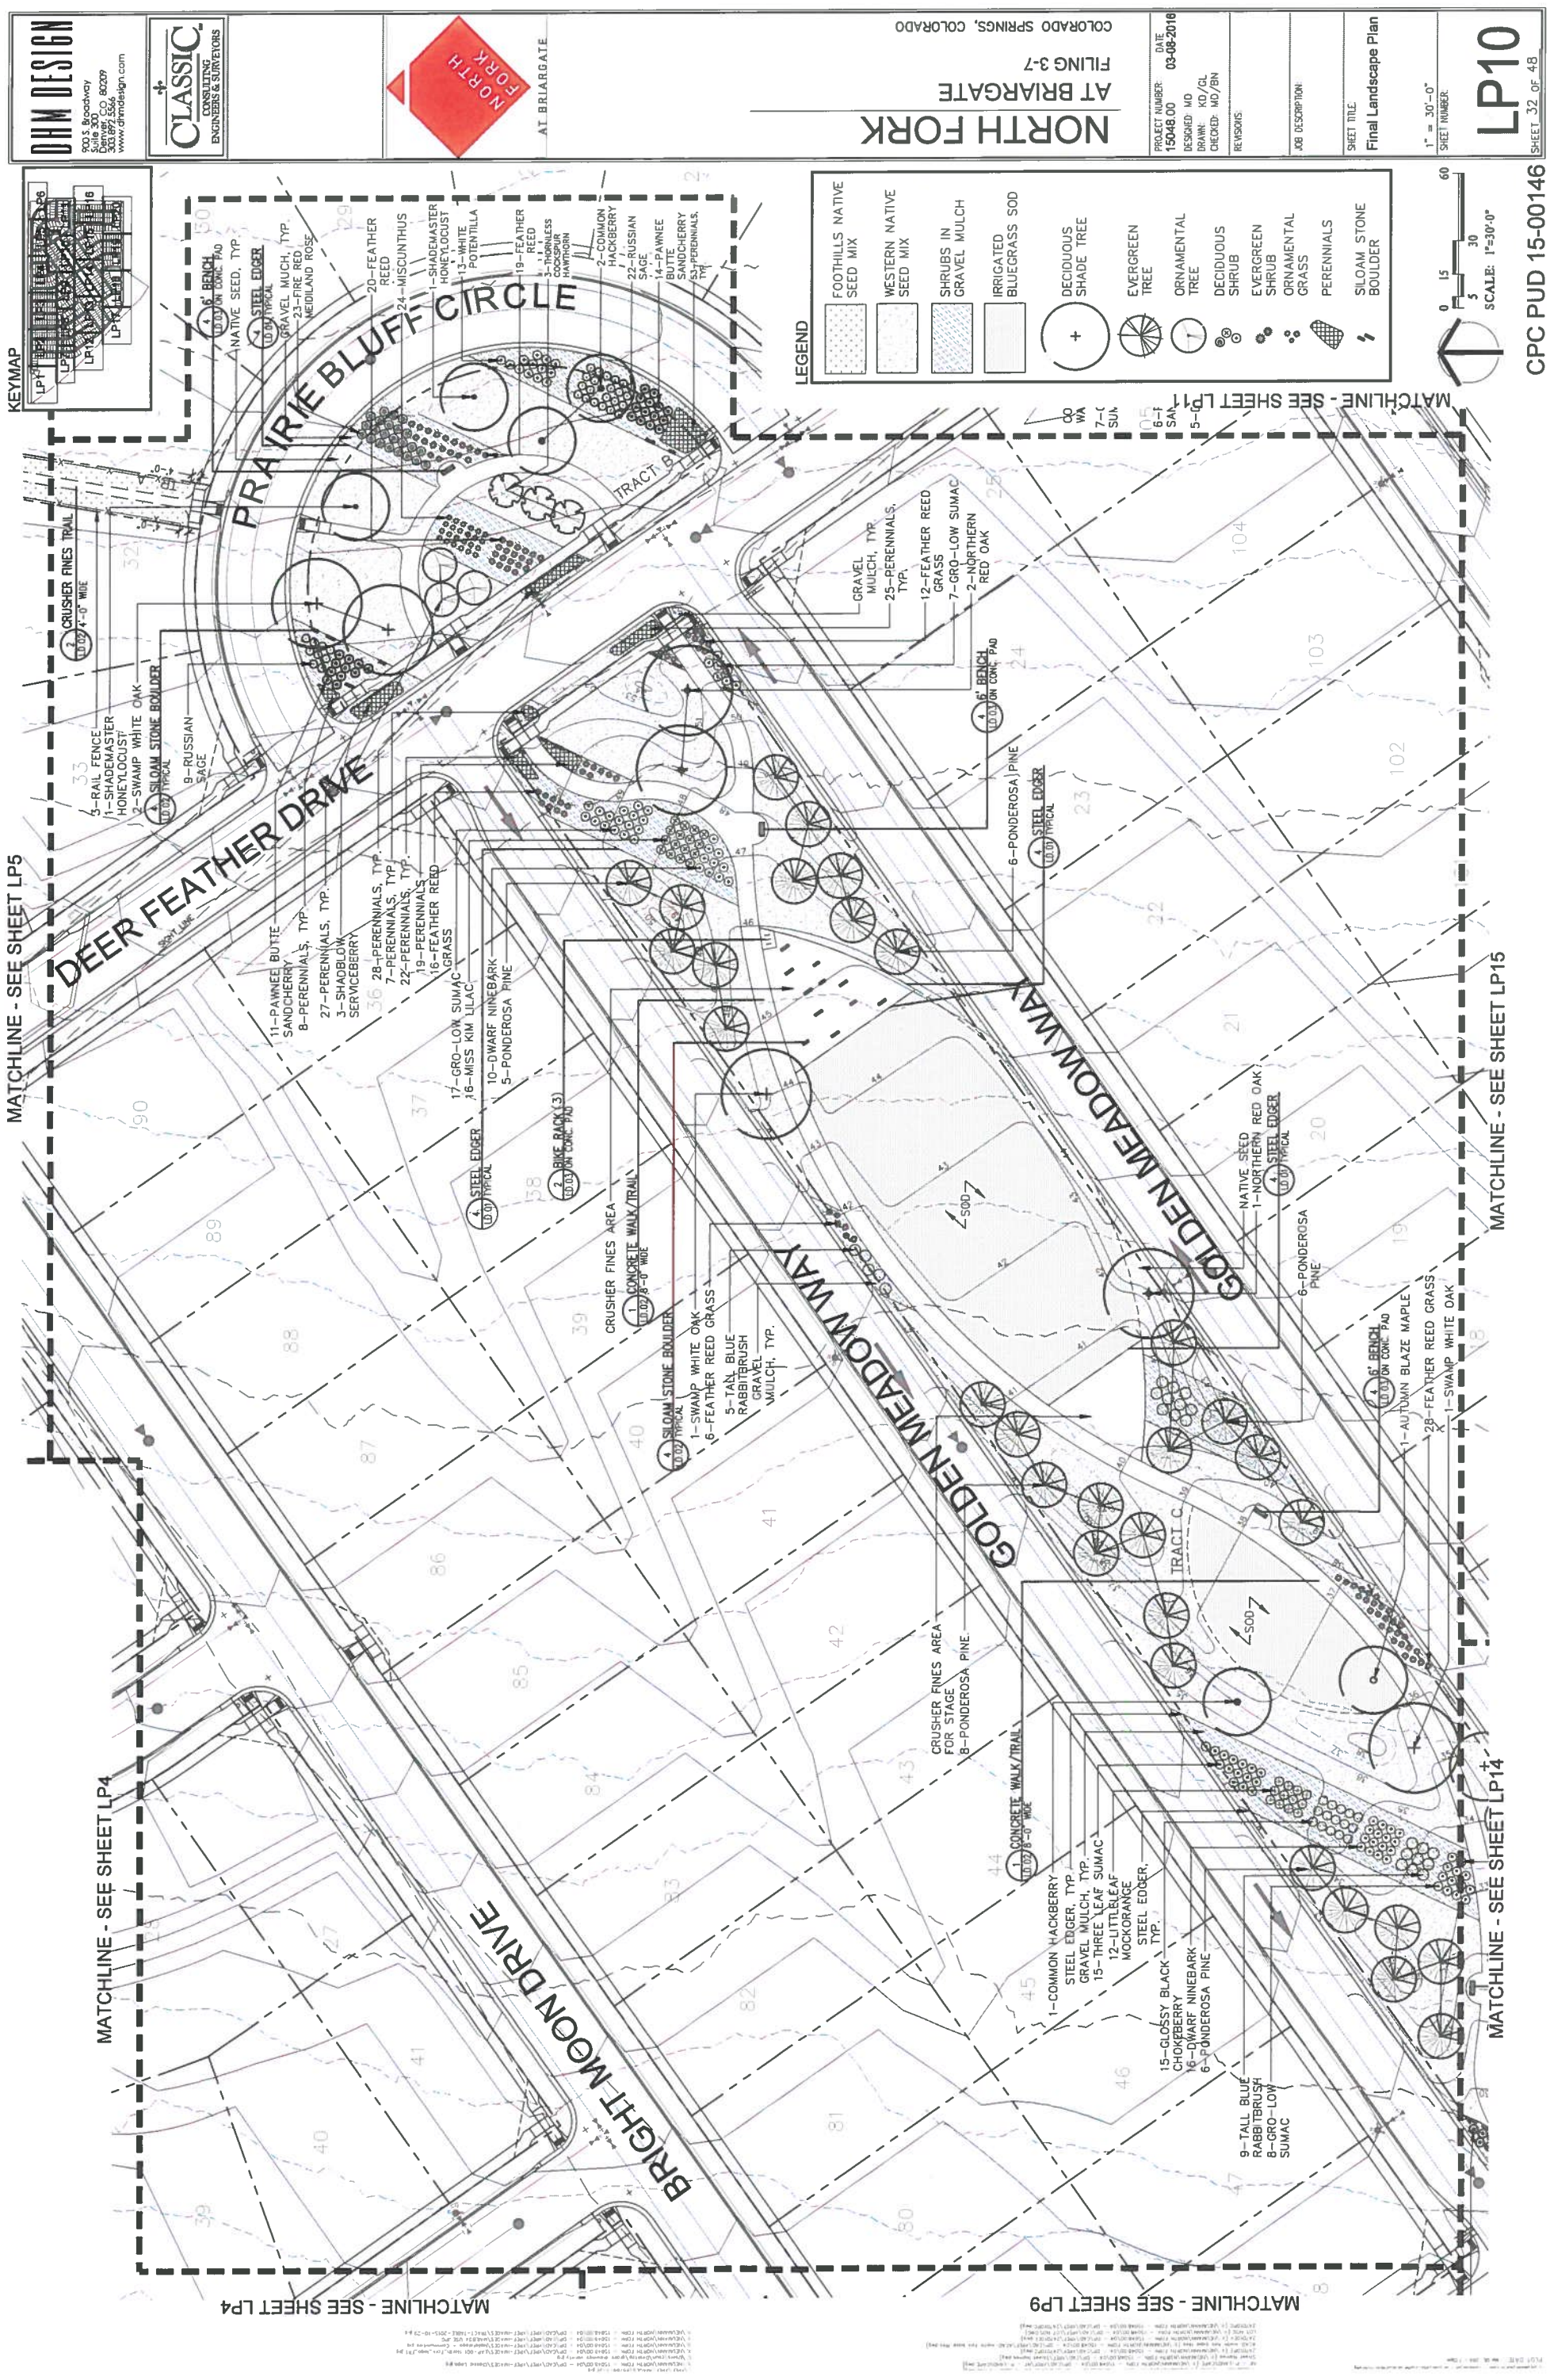
DHM DESIGN
CLASSIC CONSULTING ENGINEERS & SURVEYORS
NORTH FORK AT BRIARGATE
NORTH FORK
AT BRIARGATE
FILING 3-7
COLORADO SPRINGS, COLORADO
PROJECT NUMBER: 15048.00
DATE: 03-08-2016
DESIGNED: MD
DRAWN: KD/GL
CHECKED: MD/BN
REVISIONS:
JOB DESCRIPTION:
SHEET TITLE: Final Landscape Plan
1" = 30'-0"
SHEET NUMBER: LP10
SHEET 32 OF 48
KEYMAP
LEGEND
FOOTHILLS NATIVE SEED MIX
WESTERN NATIVE SEED MIX
SHRUBS IN GRAVEL MULCH
IRRIGATED BLUEGRASS SOD
DECIDUOUS SHADE TREE
EVERGREEN TREE
ORNAMENTAL TREE
DECIDUOUS SHRUB
EVERGREEN SHRUB
ORNAMENTAL GRASS
PERENNIALS
SILOAM STONE BOULDER
SCALE: 1"=30'-0"
CPC PUD 15-00146
MATCHLINE - SEE SHEET LP1
MATCHLINE - SEE SHEET LP5
MATCHLINE - SEE SHEET LP15
MATCHLINE - SEE SHEET LP4
MATCHLINE - SEE SHEET LP9
MATCHLINE - SEE SHEET LP14
PRAIRIE BLUFF CIRCLE
DEER FEATHER DRIVE
GOLDEN MEADOW WAY
BRIGHT MOON DRIVE
TRACT B
TRACT C
CRUSHER FINES TRAIL
CONCRETE WALK/TRAIL
CRUSHER FINES AREA
CRUSHER FINES AREA FOR STAGE
SOD
6' BENCH ON CONC. PAD
STEEL EDGER TYPICAL
BIKE RACK (3) ON CONC. PAD
SILOAM STONE BOULDER TYPICAL
NATIVE SEED, TYP.
GRAVEL MULCH, TYP.
23-FIRE RED MEIDILAND ROSE
20-FEATHER REED
24-MISCUNTHUS
1-SHADEMASTER HONEYLOCUST
13-WHITE POTENTILLA
19-FEATHER REED
3-THORNLESS COCKSPUR HAWTHORN
2-COMMON HACKBERRY
22-RUSSIAN SAGE
14-PAWNEE BUTTE SANDCHERRY
53-PERENNIALS, TYP.
25-PERENNIALS, TYP.
12-FEATHER REED GRASS
7-GRO-LOW SUMAC
2-NORTHERN RED OAK
6-PONDEROSA PINE
5-RAIL FENCE
1-SHADEMASTER HONEYLOCUST
2-SWAMP WHITE OAK
9-RUSSIAN SAGE
11-PAWNEE BUTTE SANDCHERRY
8-PERENNIALS, TYP.
27-PERENNIALS, TYP.
3-SHADBLOW SERVICEBERRY
28-PERENNIALS, TYP.
7-PERENNIALS, TYP.
22-PERENNIALS, TYP.
19-PERENNIALS
16-FEATHER REED GRASS
17-GRO-LOW SUMAC
16-MISS KIM LILAC
10-DWARF NINEBARK
5-PONDEROSA PINE
1-SWAMP WHITE OAK
6-FEATHER REED GRASS
5-TALL BLUE RABBITBRUSH
GRAVEL MULCH, TYP.
NATIVE SEED
1-NORTHERN RED OAK
6-PONDEROSA PINE
1-AUTUMN BLAZE MAPLE
28-FEATHER REED GRASS
1-SWAMP WHITE OAK
1-COMMON HACKBERRY
STEEL EDGER, TYP
GRAVEL MULCH, TYP.
15-THREE LEAF SUMAC
12-LITTLEAF MOCKORANGE
STEEL EDGER, TYP.
15-GLOSSY BLACK CHOKEBERRY
16-DWARF NINEBARK
6-PONDEROSA PINE
9-TALL BLUE RABBITBRUSH
8-GRO-LOW SUMAC

FIGURE 6