© 2022, ALL RIGHTS RESERVED.

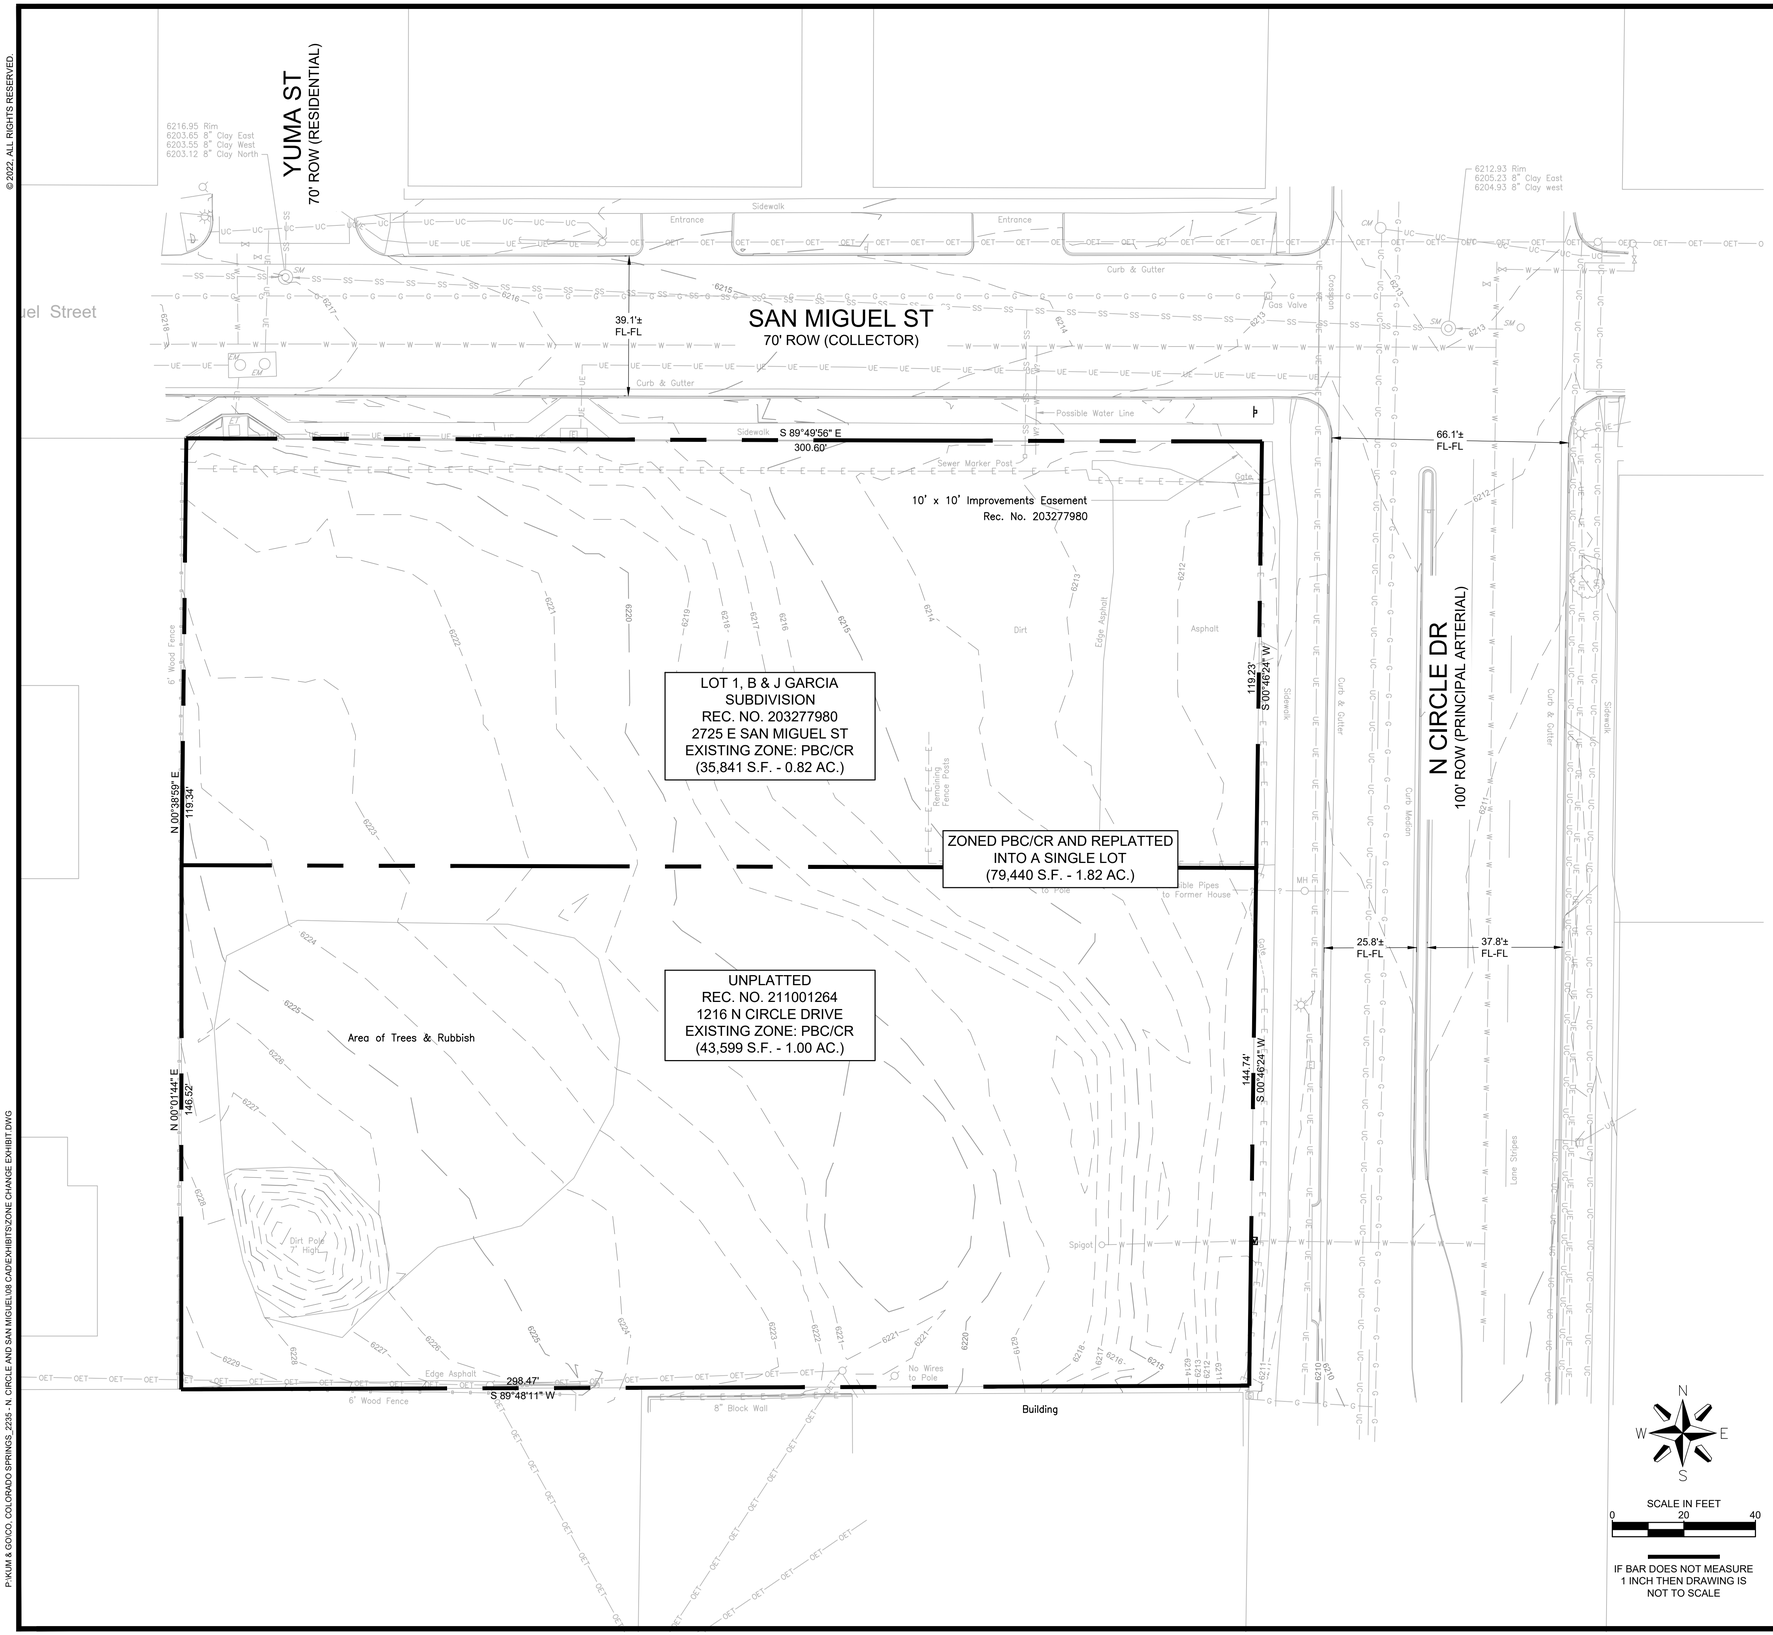

VICINITY MAP

SCALE: 1"=500'

GENERAL NOTE:

1. THE PROPOSED PROJECT WILL BE REQUESTING THE REMOVAL OF THE EXISTING CONDITION OF RECORD NUMBER 2 PER ORDINANCE NO. 12-92, PASSED ON NOVEMBER 13, 2012 WHICH STATES, "ALL ACTIVITIES SHALL BE CONDUCTED ENTIRELY WITHIN A BUILDING". THE PROPOSED SITE WILL ABIDE BY ALL OTHER CONDITIONS OF RECORD WITHIN THE ABOVE STATED ORDINANCE.

N W E S

SCALE IN FEET

0 20 40

IF BAR DOES NOT MEASURE 1 INCH THEN DRAWING IS NOT TO SCALE

COPN-23-0002

EES
ENTITLEMENT AND ENGINEERING SOLUTIONS, INC
3801 E. Florida Avenue, Suite 425
Denver, CO 80210
303.572.7887 www.ees-llc.com

Kum & Go
1459 Grand Ave
Des Moines, IA 50309
P: 888-458-6646

#2235 - COLORADO SPRINGS, CO
CONCEPT PLAN
1216 N CIRCLE DRIVE COLORADO SPRINGS, CO

ZONE CHANGE EXHIBIT

KG PROJECT TEAM: EES
RDM: RF
SDM: DG
CPM: BS

△	DATE	REVISION DESCRIPTION

REVISIONS

DATE: 01/04/2023

SHEET NUMBER: 1 OF 1

P:\KUM & GO\CO, COLORADO SPRINGS_2235 - N. CIRCLE AND SAN MIGUEL\08 CAD\EXHIBITS\ZONE CHANGE EXHIBIT.DWG