\\Dpoc-adssfs02p\survey_backups\SURVEY\Survey Data\2020 SURVEY DATA\2020042\2020042.dwg

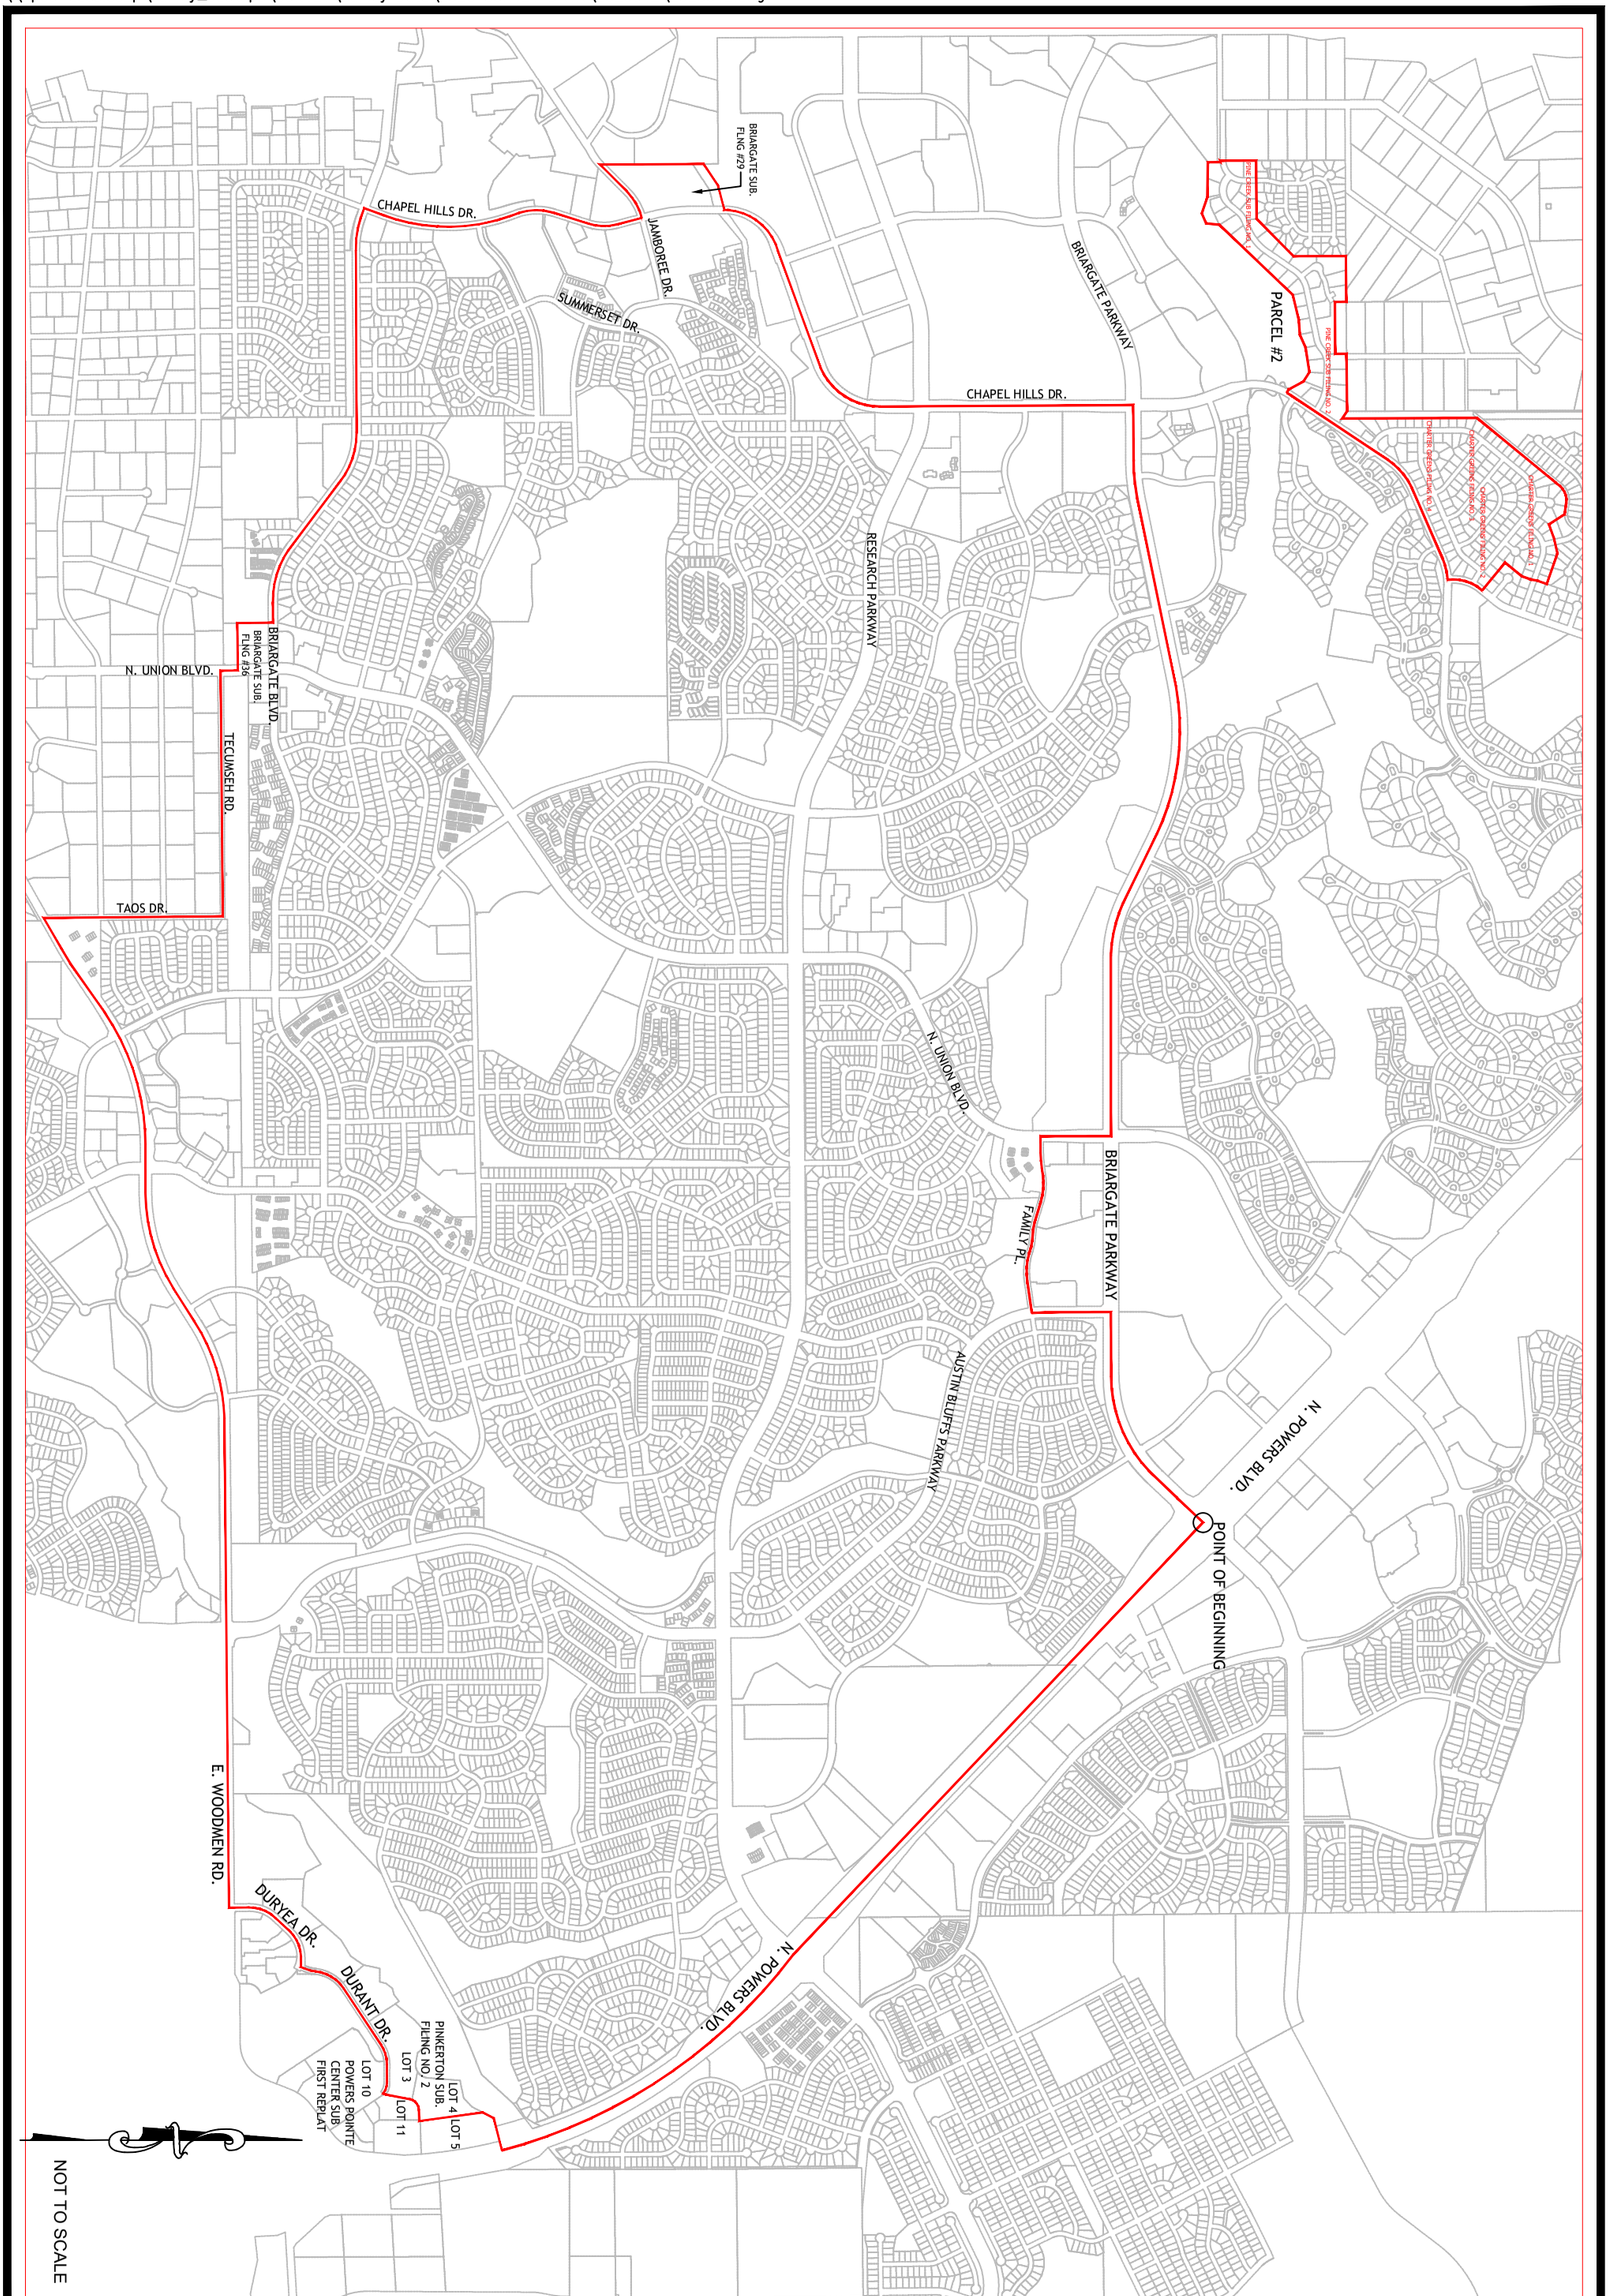

SHEET	Colorado Springs Briargate General Improvement District 2021	H-SCALE	REVISIONS		
		V-SCALE	1		
		DRAWN BY	2		
	FINAL	DESIGNED BY	3		
		CHECKED BY	4		
			5		

PUBLIC WORKS / CITY ENGINEERING
PO BOX 1575, MAIL CODE 410
30 S. NEVADA AVE. SUITE 401
COLORADO SPRINGS, CO. 80903

FOR BURIED UTILITY INFORMATION
48 HRS BEFORE YOU DIG
CALL 1-800-922-1987
FOR LOCATING & MARKING GAS, ELECTRIC, WATER & TELEPHONE LINES
WATER EMERGENCIES 520-0300