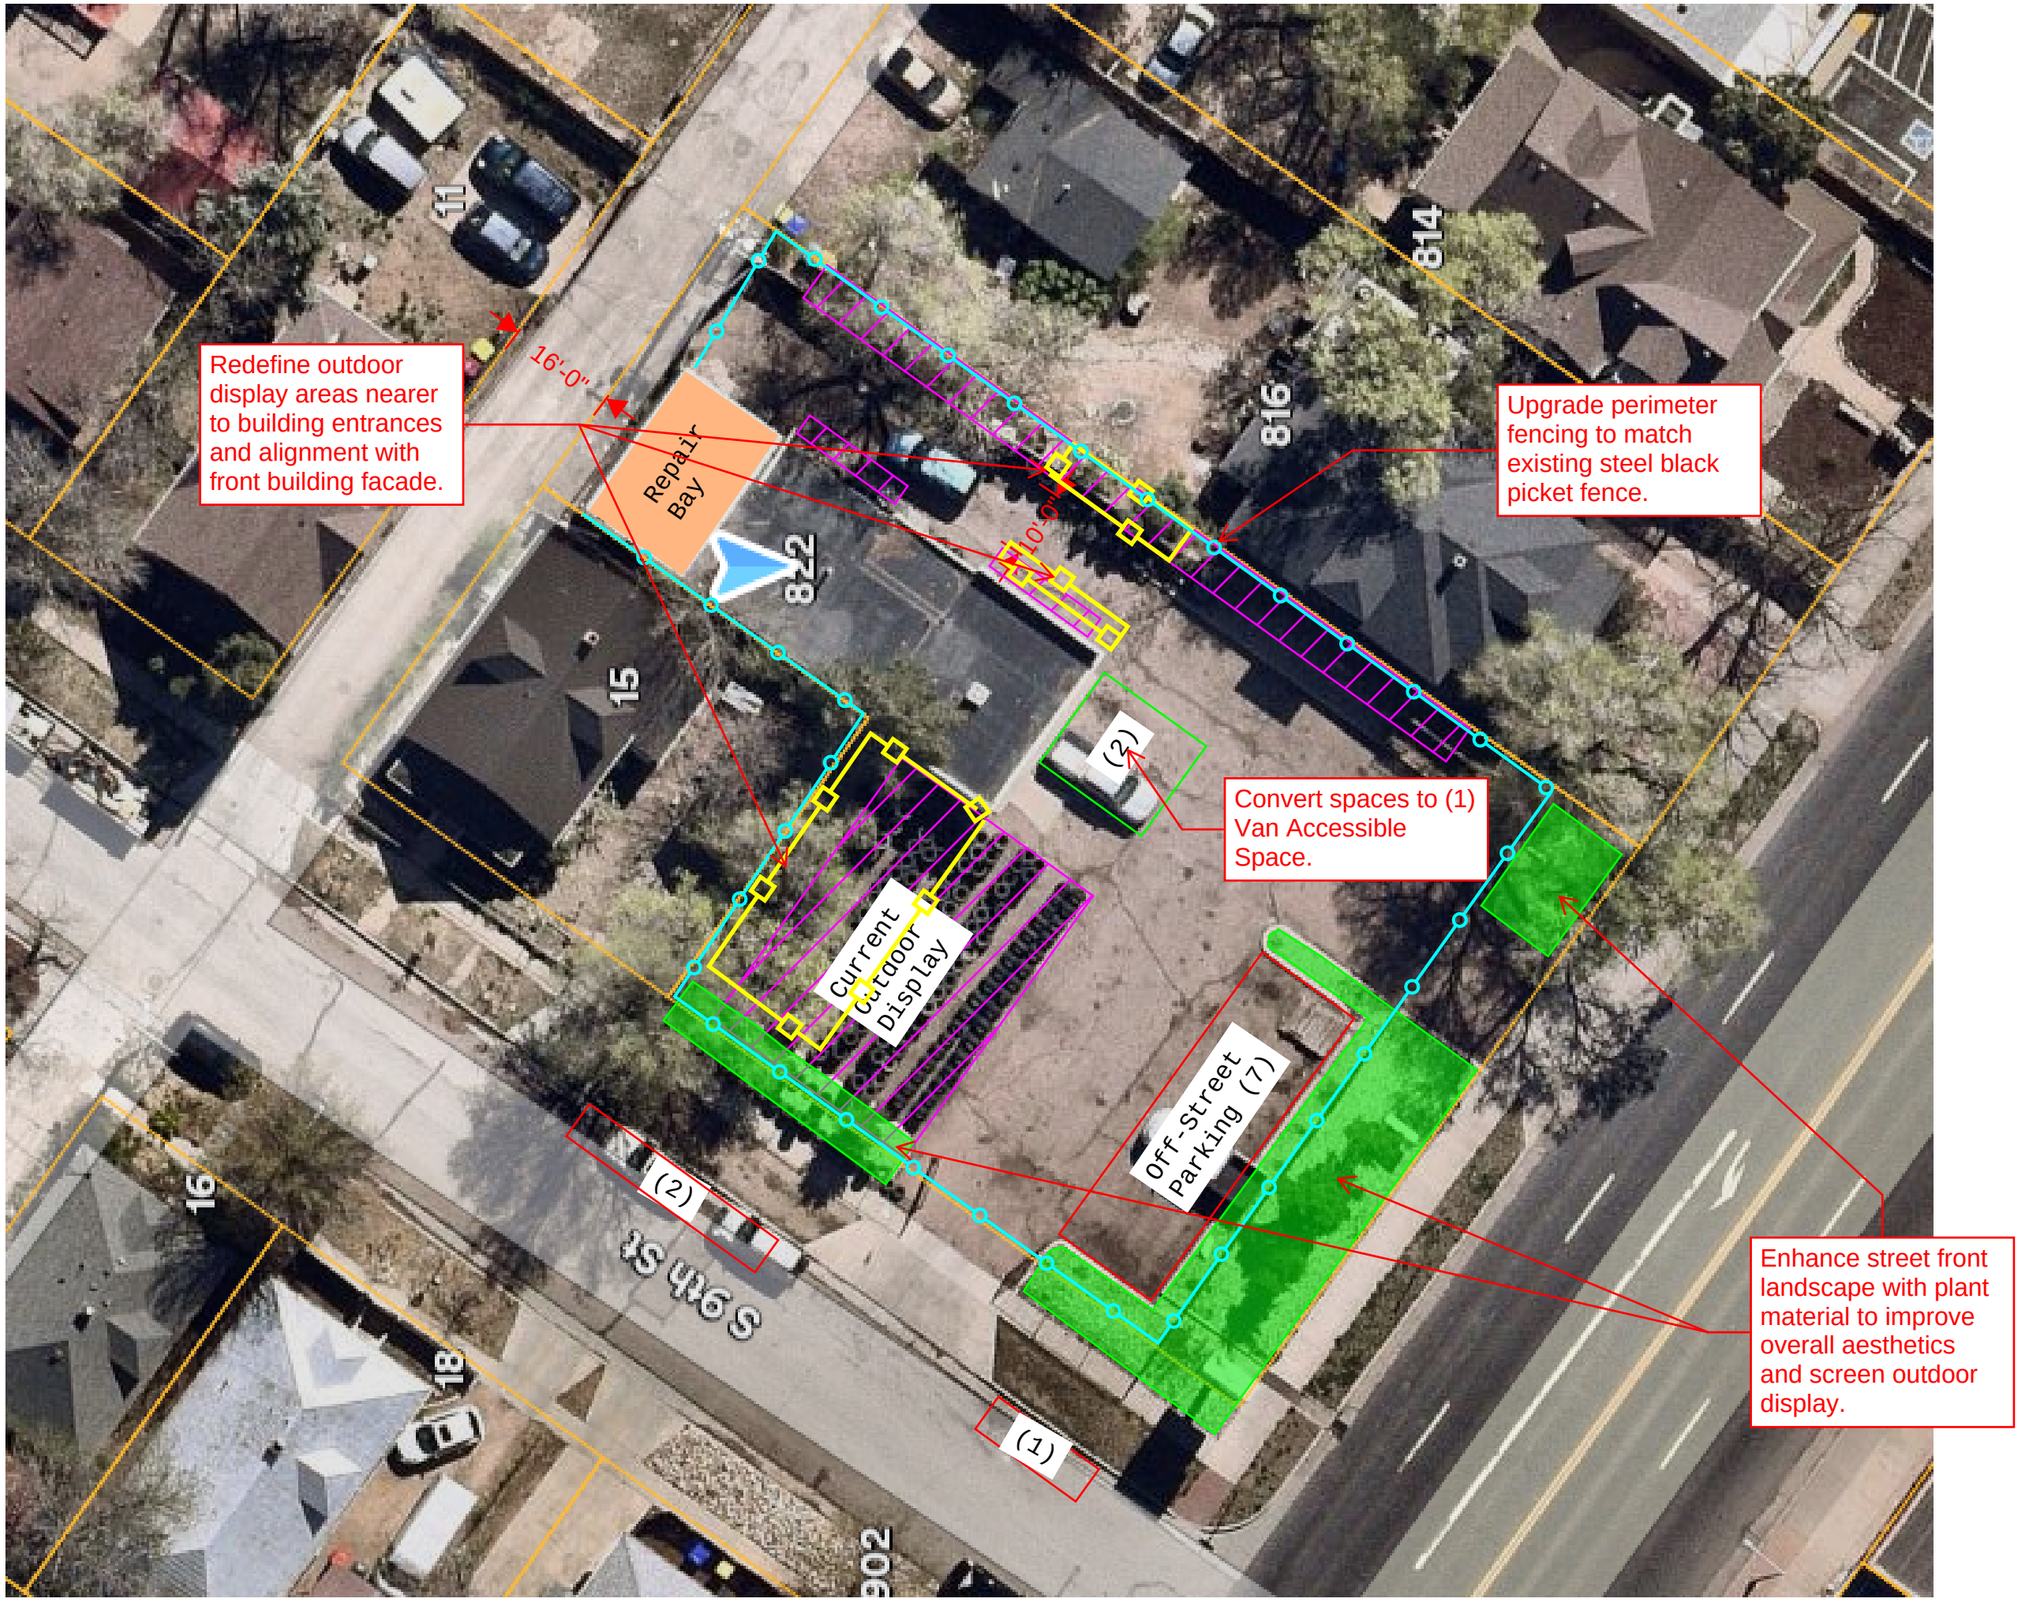
Redefine outdoor display areas nearer to building entrances and alignment with front building facade.
16'-0"
Repair Bay
822
10'-0"
Current Outdoor Display
Upgrade perimeter fencing to match existing steel black picket fence.
816
814
Convert spaces to (1) Van Accessible Space.
(2)
Off-Street Parking (7)
Enhance street front landscape with plant material to improve overall aesthetics and screen outdoor display.
(1)
(2)
S 9th St
11
15
16
18
902