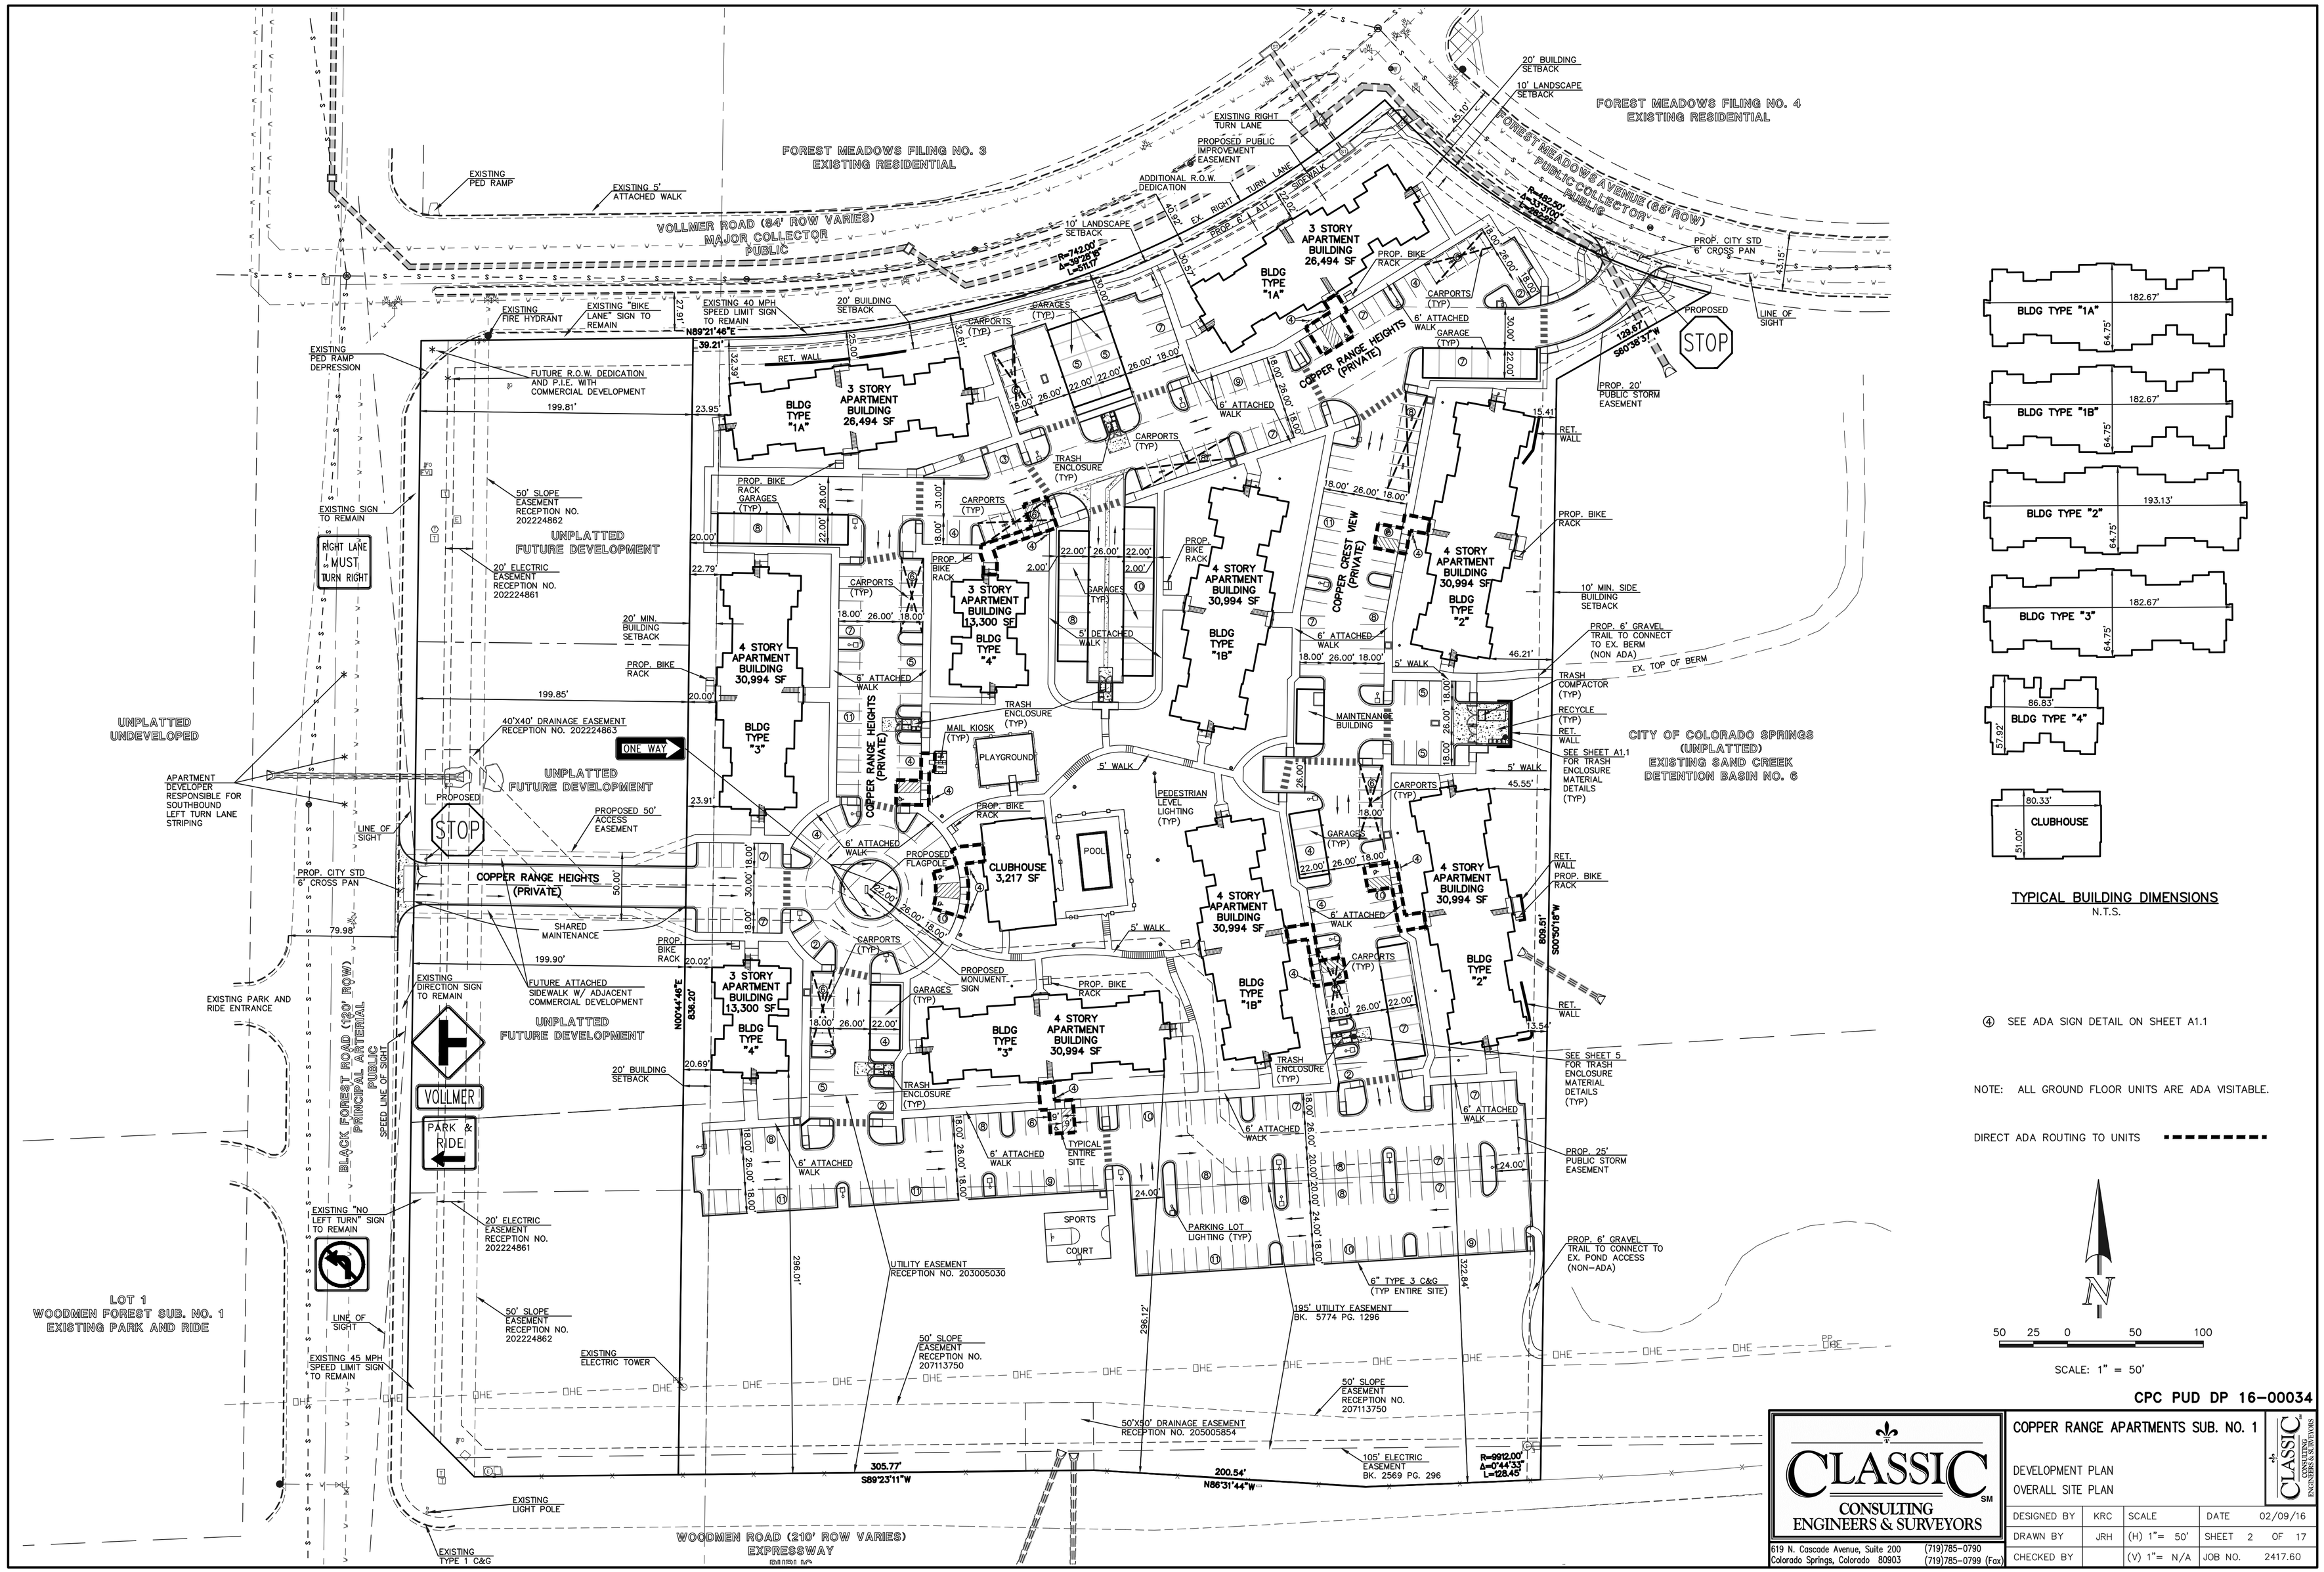

TYPICAL BUILDING DIMENSIONS
N.T.S.

④ SEE ADA SIGN DETAIL ON SHEET A1.1

NOTE: ALL GROUND FLOOR UNITS ARE ADA VISITABLE.

DIRECT ADA ROUTING TO UNITS

CPC PUD DP 16-00034

CLASSIC CONSULTING ENGINEERS & SURVEYORS
619 N. Cascade Avenue, Suite 200
Colorado Springs, Colorado 80903
(719)785-0790
(719)785-0799 (Fax)

COPPER RANGE APARTMENTS SUB. NO. 1

DEVELOPMENT PLAN
OVERALL SITE PLAN

DESIGNED BY	KRC	SCALE		DATE	02/09/16
DRAWN BY	JRH	(H) 1"= 50'		SHEET 2	OF 17
CHECKED BY		(V) 1"= N/A		JOB NO.	2417.60

FIGURE 1