ANNEXATION PLAT - NEAGLE-DUTCHER FAMILY ADDITION - ZONE CHANGE EXHIBIT . . . EXHIBIT "B"

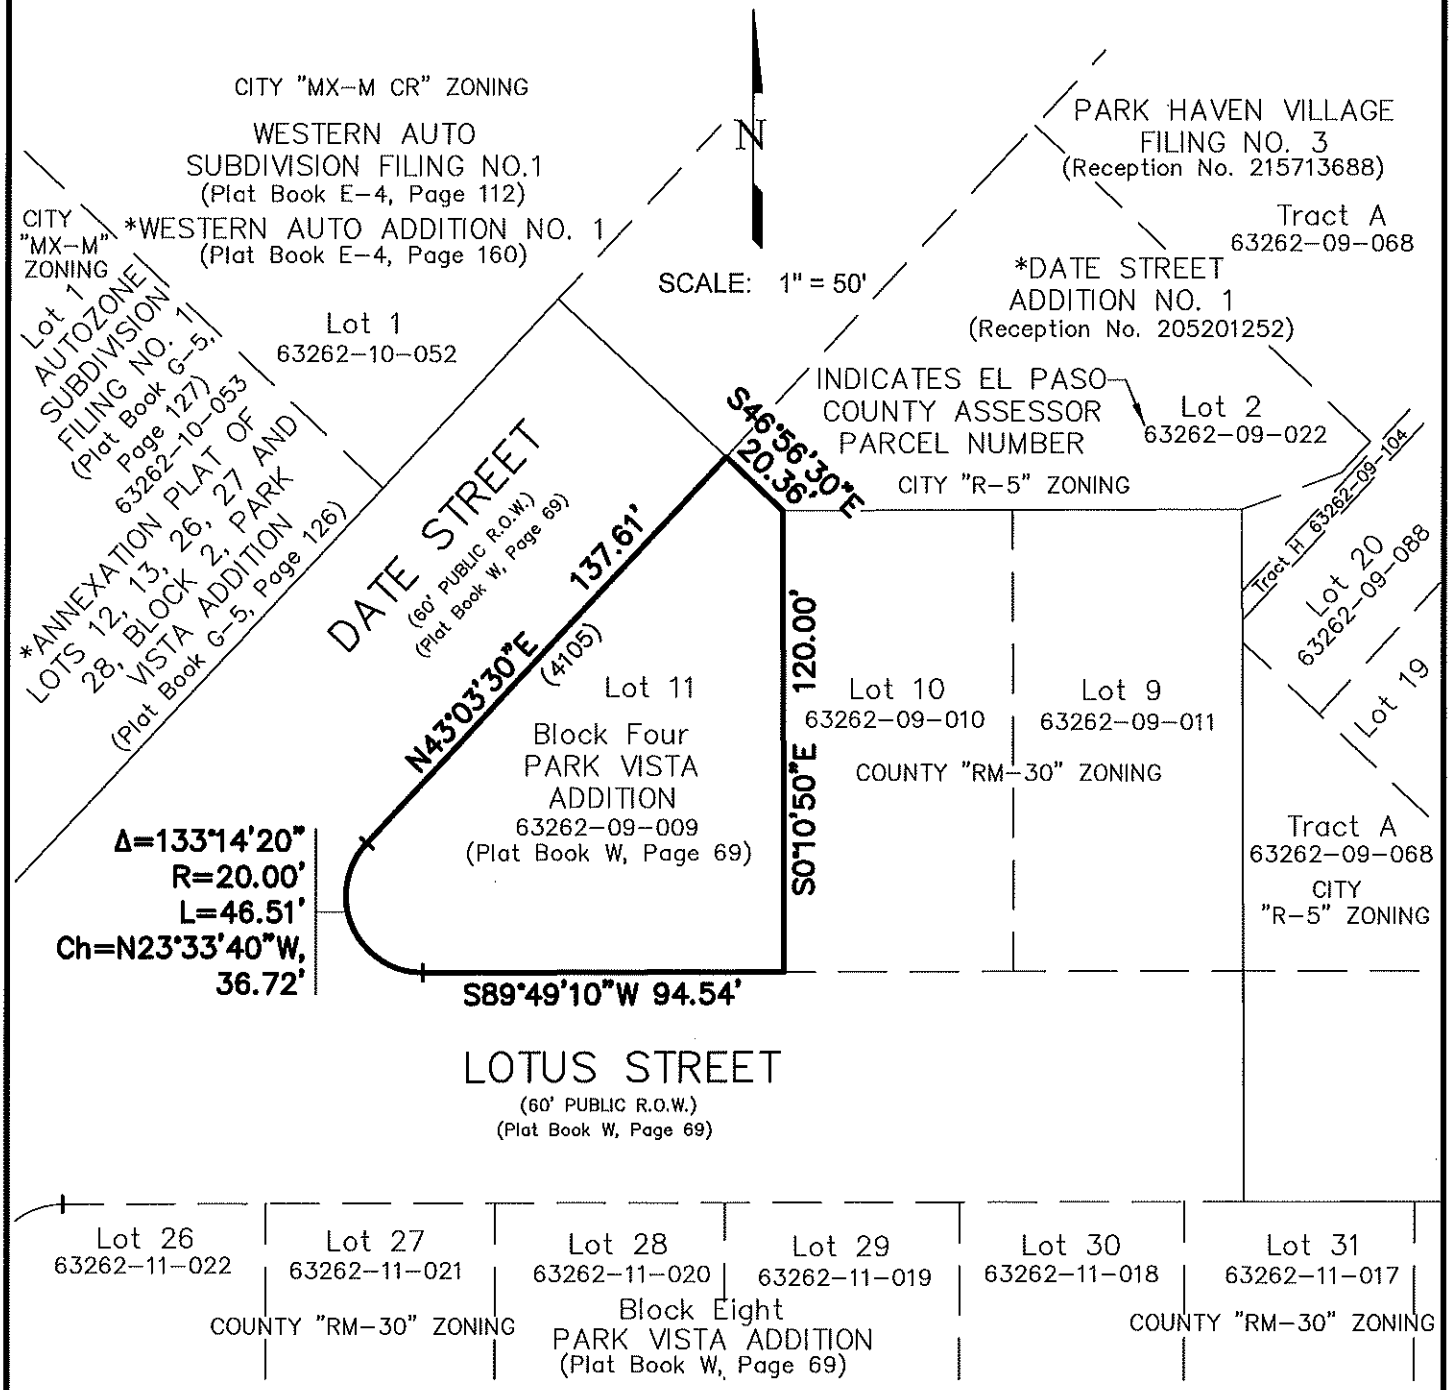

* – Indicates Annexation Plat Data

SITE DATA:

EXISTING ZONING: "RM-30" (Residential Multi-Dwelling (30du/ac))

PROPOSED ZONING: CITY "R-5 (MULTI-FAMILY HIGH)" ZONE

AREA = 0.226 ACRES

CITY FILE NO. ZONE-24-0005

Land Development Consultants, Inc.

PLANNING · SURVEYING

www.ldc-inc.com · TEL: (719) 528-6133 · FAX: (719) 528-6848

3898 MAIZELAND ROAD · COLORADO SPRINGS, CO 80909

F:\22000\22018 - Park Vista Addition\Surveying\Working\22018 - NEAGLE DUTCHER ZONING CHANGE 020724.dwg