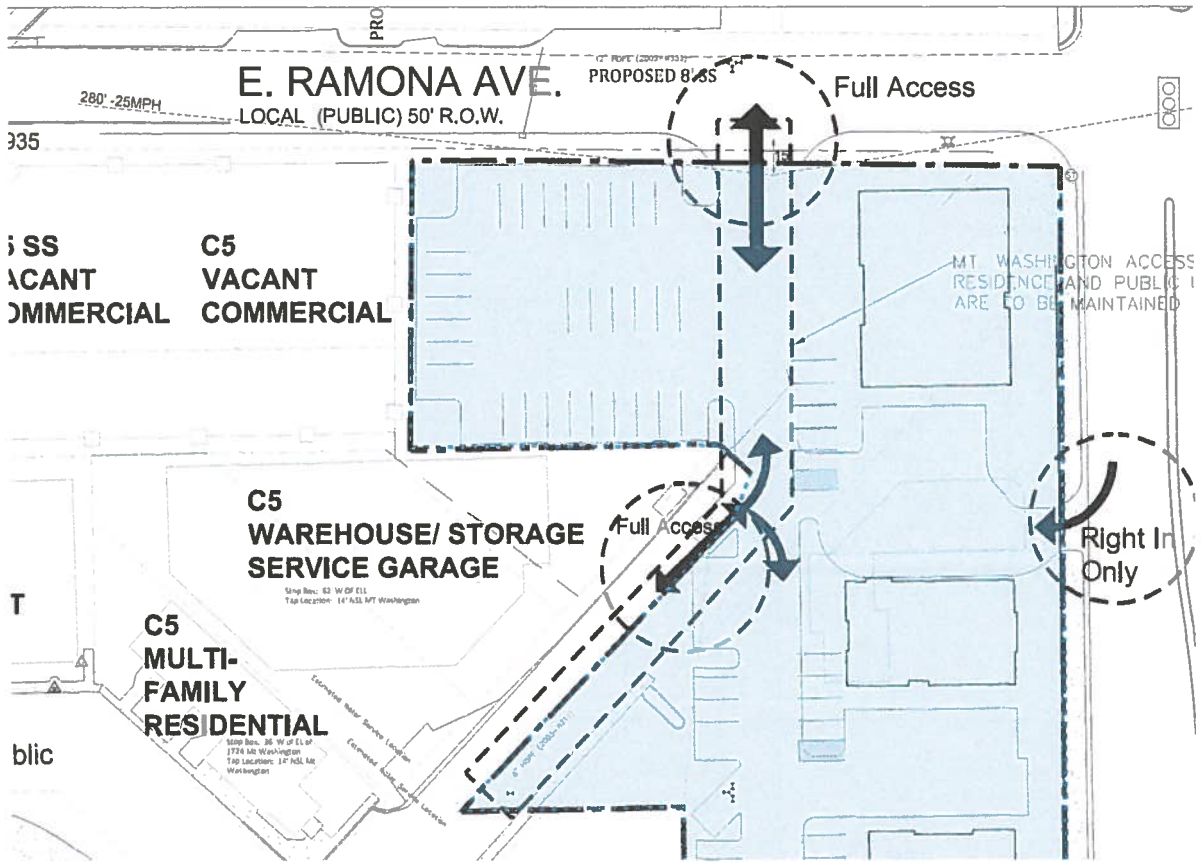

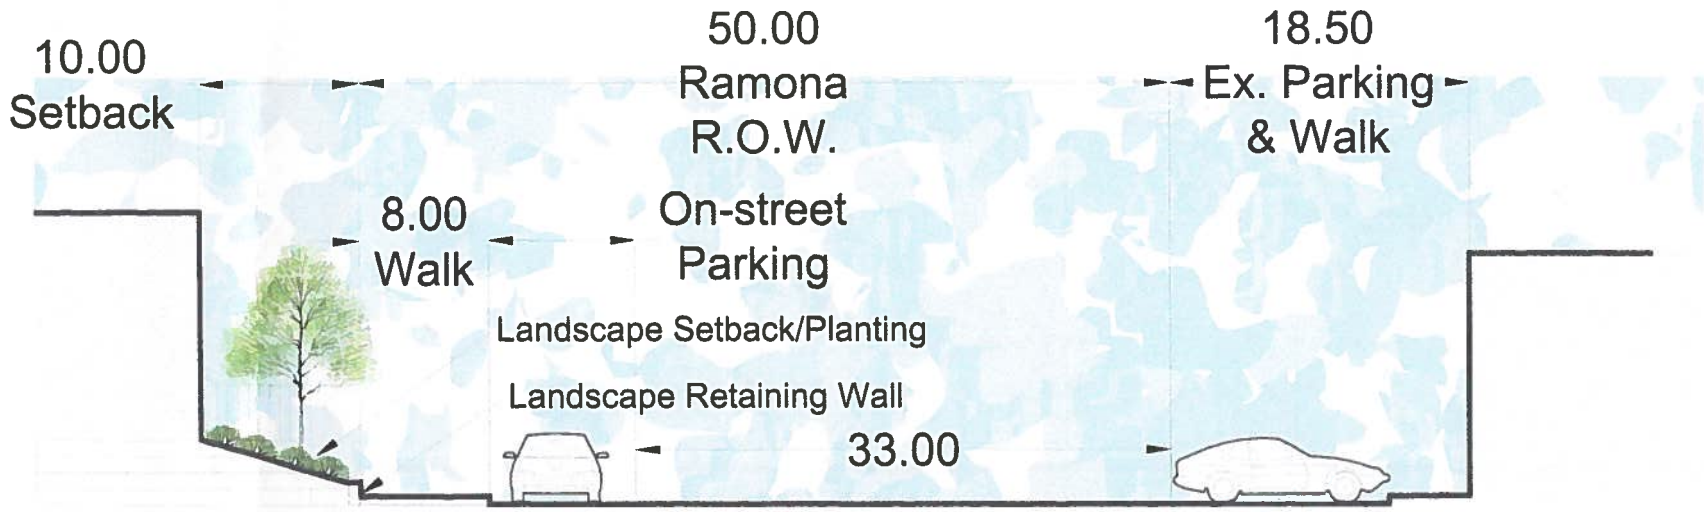

SECTION: E. RAMONA, VIEW WEST

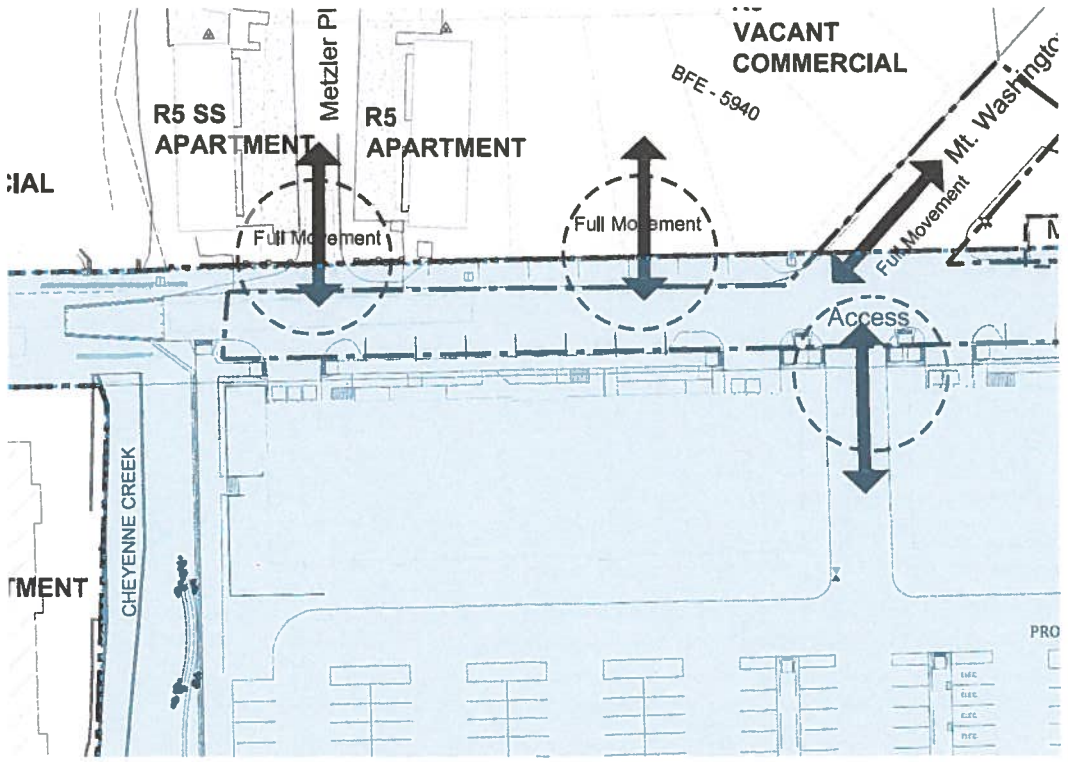

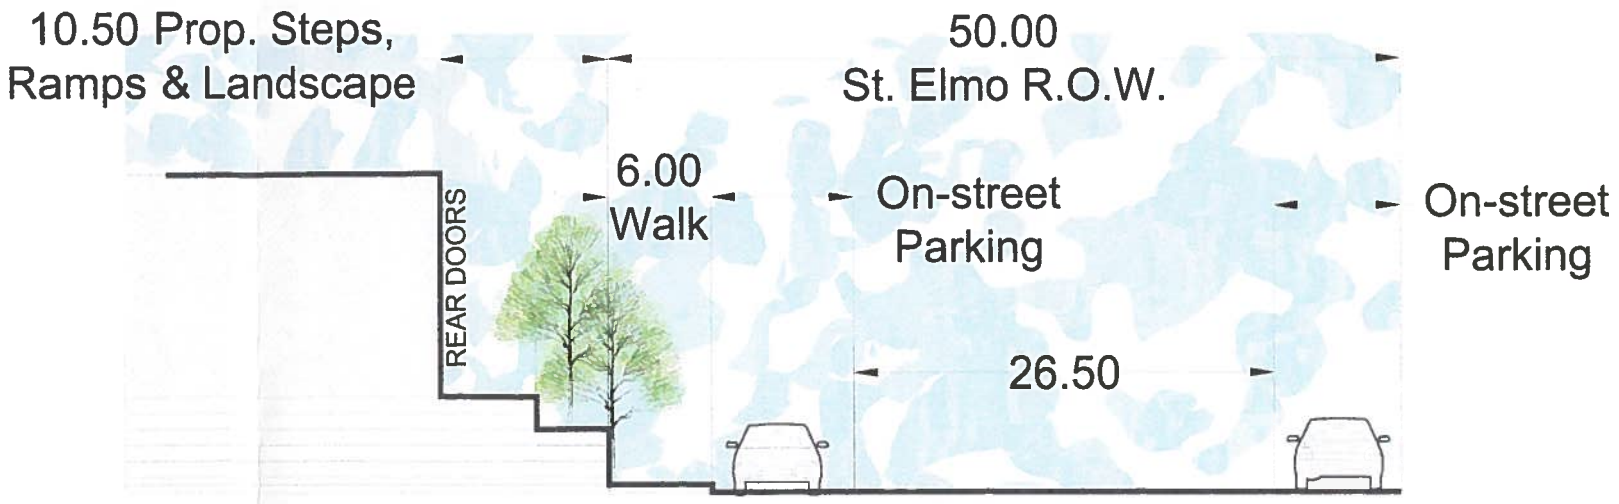

SECTION: E. ST. ELMO, VIEW WEST

FIGURE 9

SETBACK VARIANCE SECTIONS EXHIBITS