PK ZONE CHANGE EXHIBIT
FLYING HORSE NO. 4 PALERMO

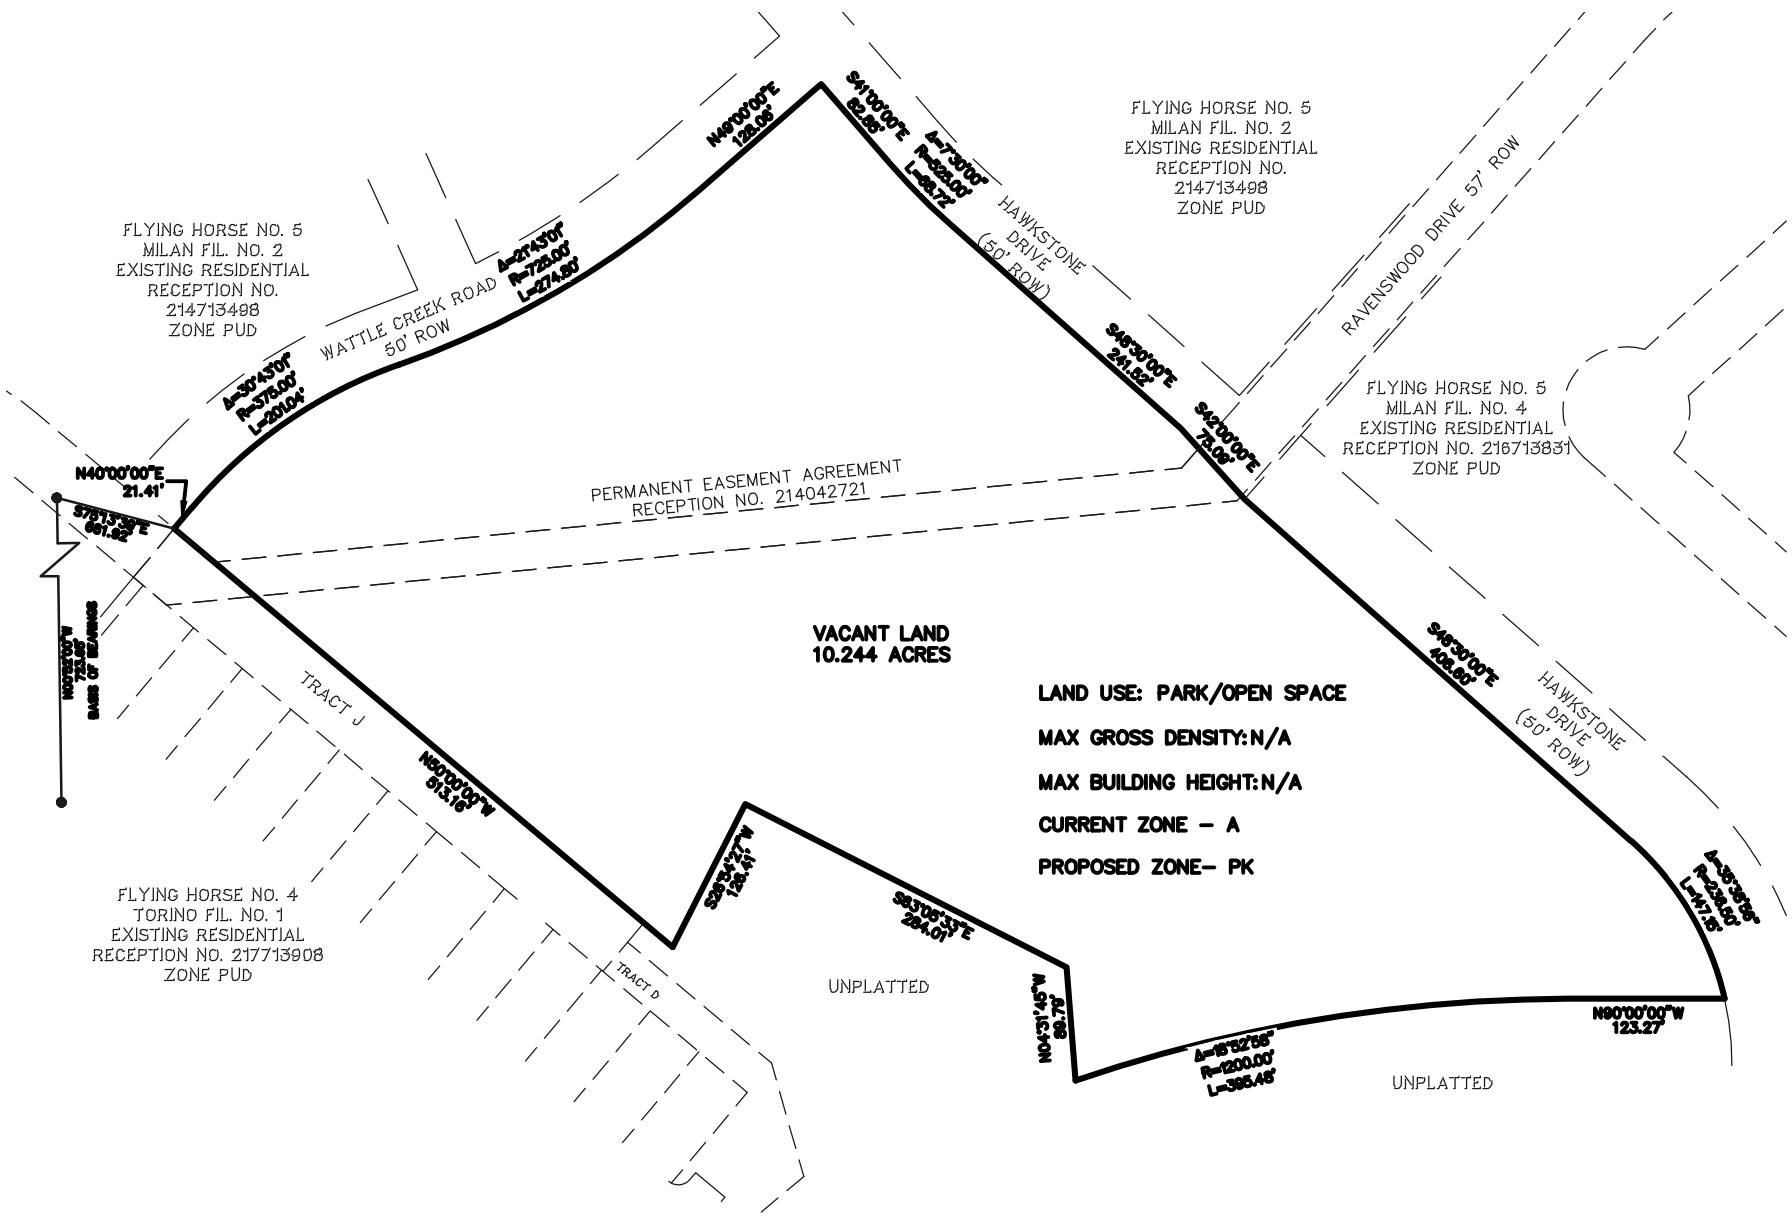

PARK ZONE CHANGE EXHIBIT
FLYING HORSE NO. 4 PALERMO
JOB NO. 1171.22
NOVEMBER 06, 2017
SHEET 1 OF 1

CPC ZC 17–00123

CLASSIC CONSULTING ENGINEERS & SURVEYORS
619 N. Cascade Avenue, Suite 200
Colorado Springs, Colorado 80903
(719)785–0790
(719)785–0799 (Fax)

FIGURE 4 **EXHIBIT B**