ZONE CHANGE
EXHIBIT B

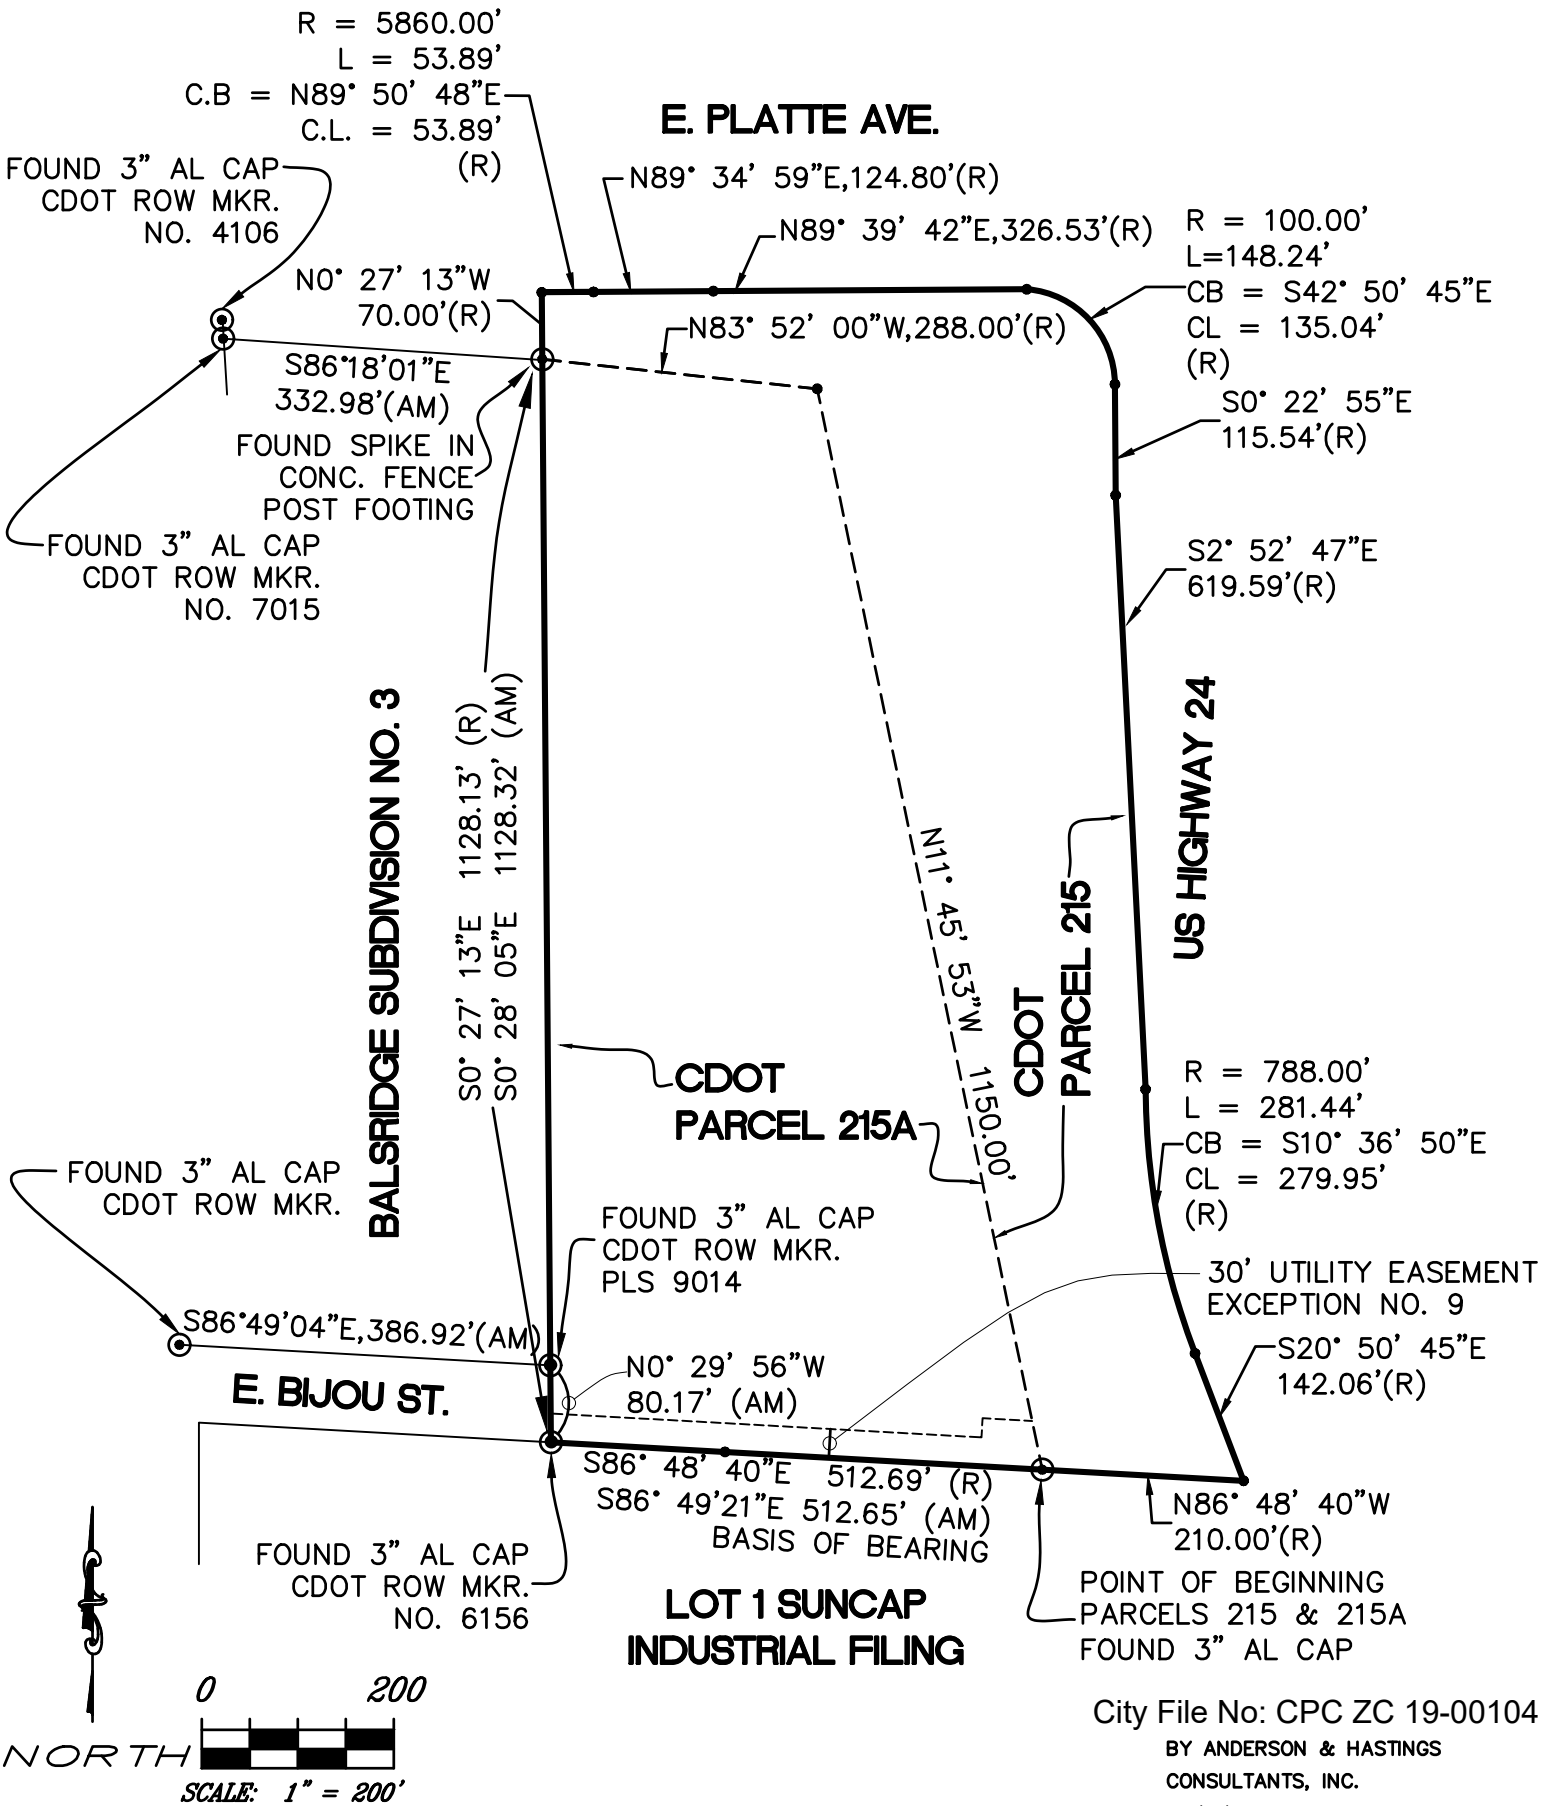

City File No: CPC ZC 19-00104

BY ANDERSON & HASTINGS
CONSULTANTS, INC.
10/3/2019