AMARA ANNEXATION EXHIBIT

BEING A PORTION OF SECTIONS 11, 12, 25, 26 27, 33, 34 & 35, TOWNSHIP 15 SOUTH, RANGE 65 WEST OF THE SIXTH PRINCIPAL MERIDIAN AND SECTIONS 6, 7, 18, 19 & 30, TOWNSHIP 15 SOUTH, RANGE 64 WEST OF THE SIXTH PRINCIPAL MERIDIAN
ALL IN EL PASO COUNTY, COLORADO

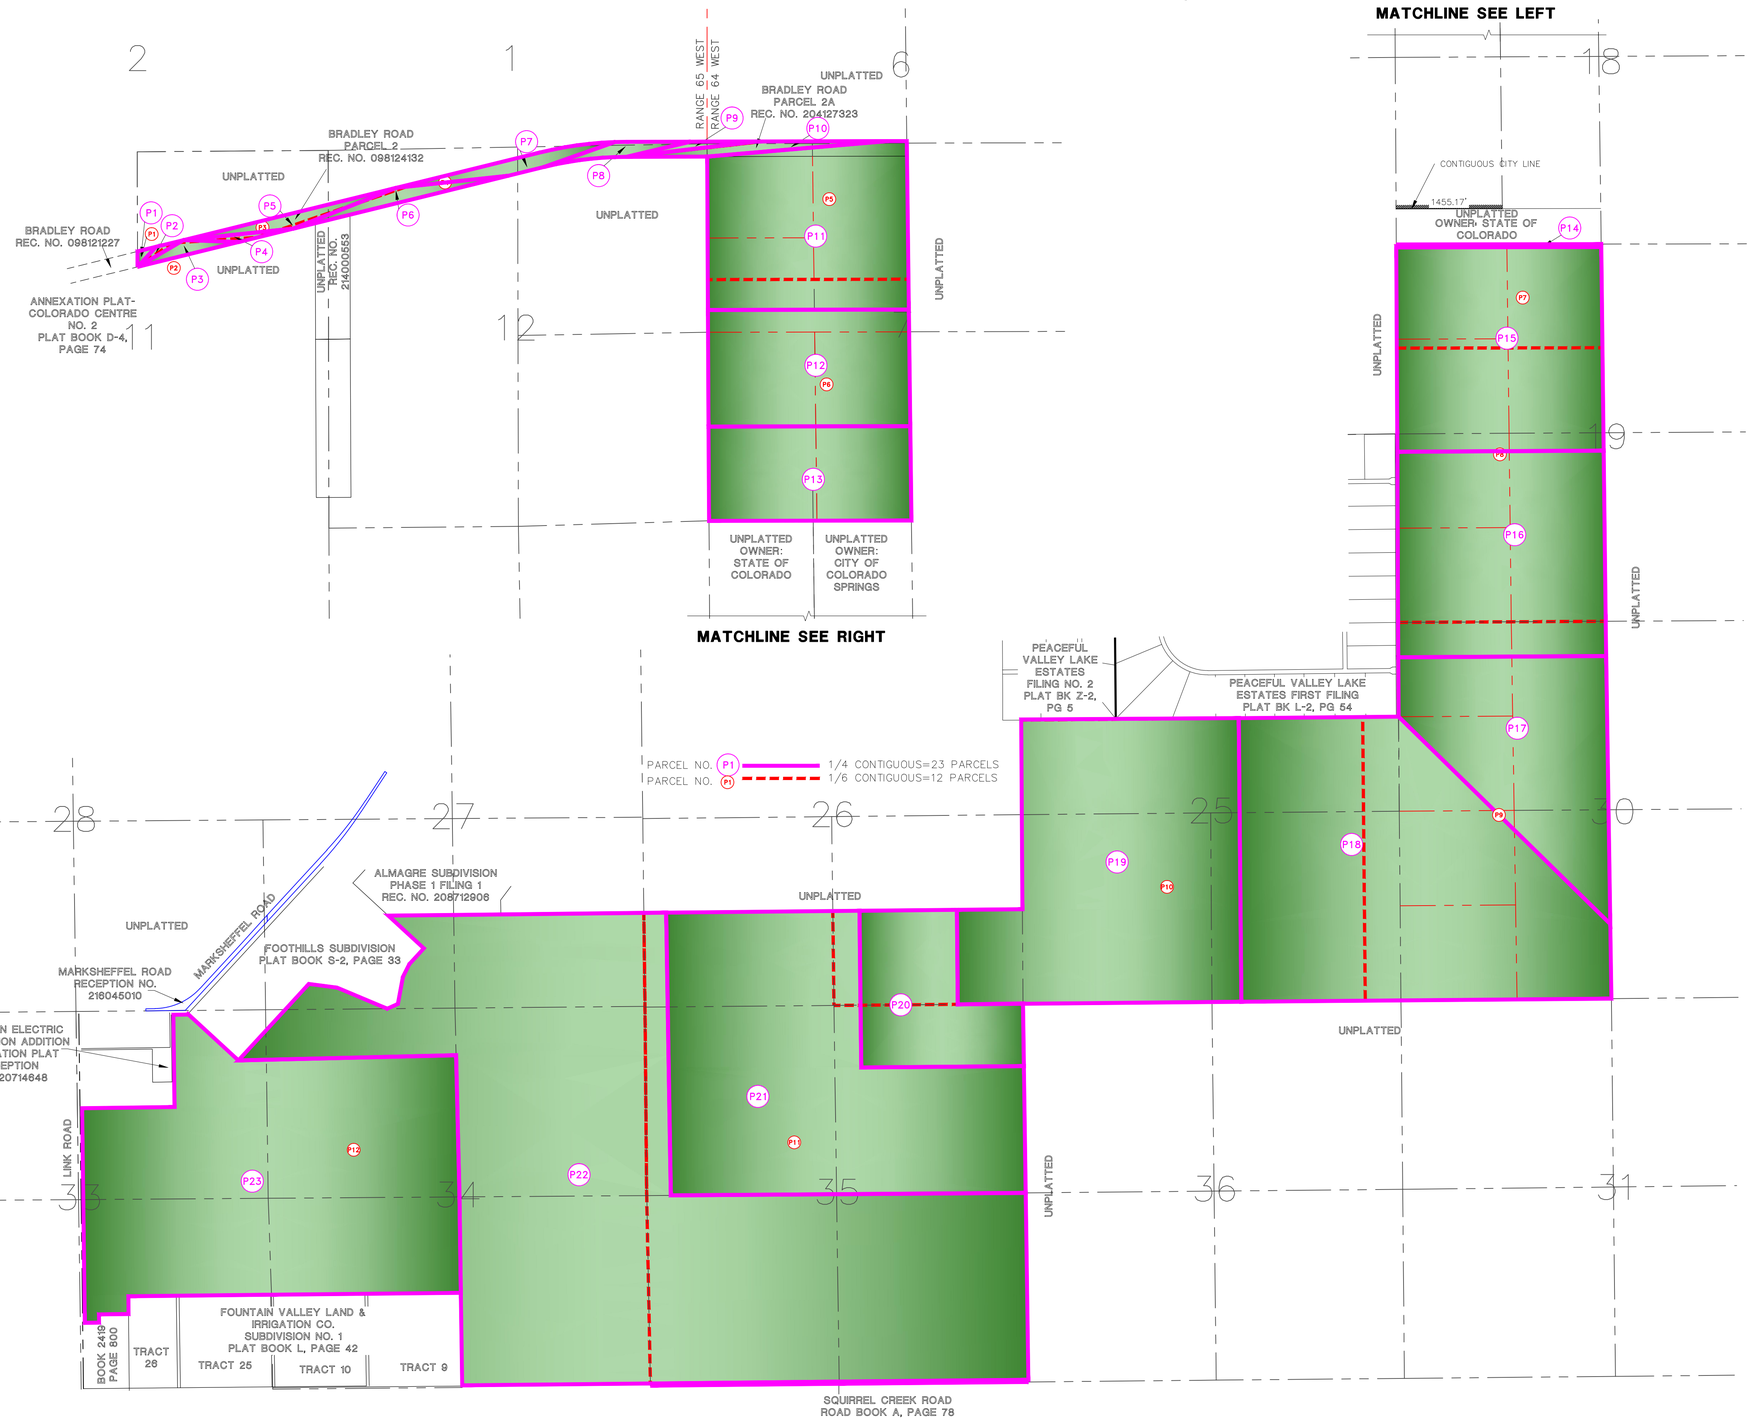
MATCHLINE SEE LEFT
MATCHLINE SEE RIGHT
RANGE 65 WEST
RANGE 64 WEST
BRADLEY ROAD
REC. NO. 098121227
BRADLEY ROAD
PARCEL 2
REC. NO. 098124132
BRADLEY ROAD
PARCEL 2A
REC. NO. 204127323
UNPLATTED
UNPLATTED
UNPLATTED