BRADLEY RANCH
PARK REZONE EXHIBIT

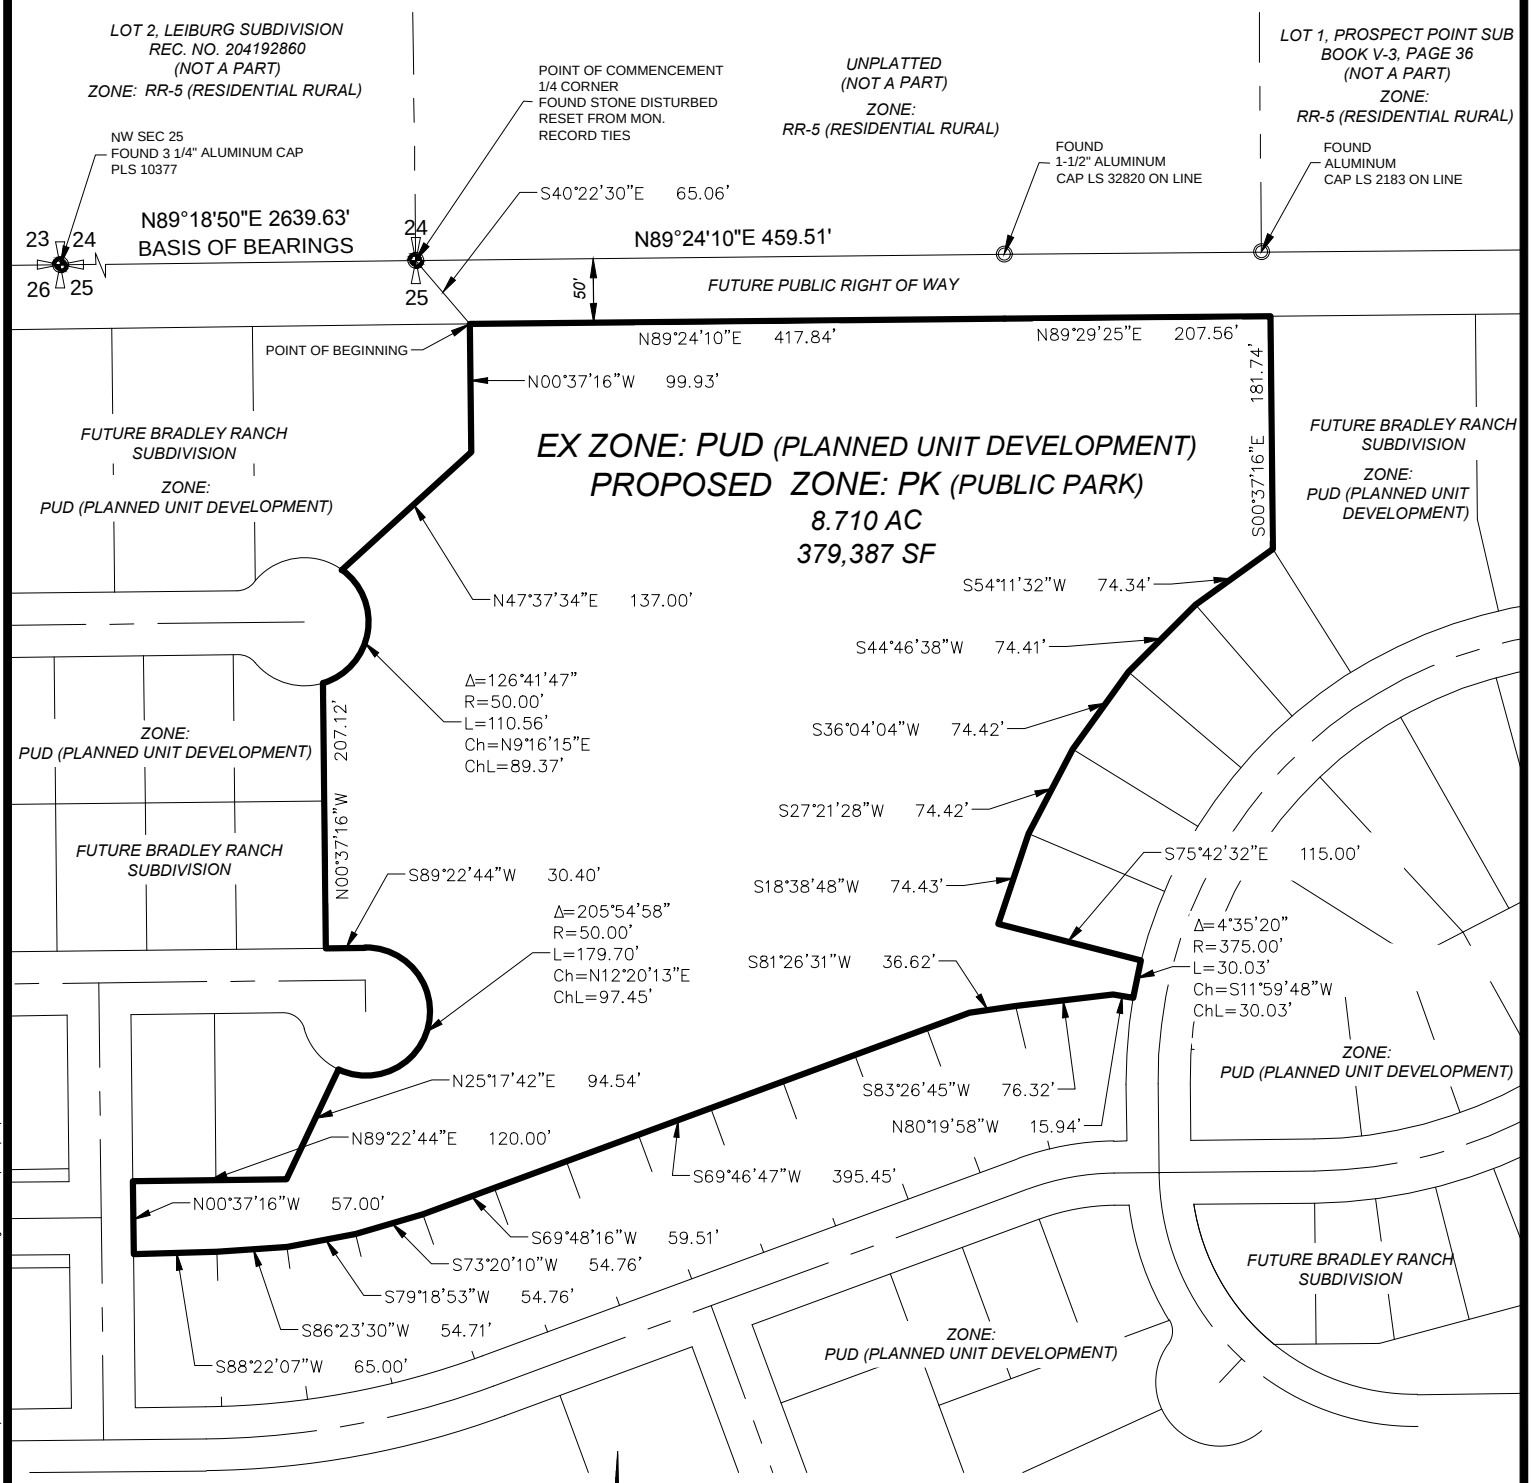

CPC ZC 18–00019
PARK REZONE EXHIBIT
BRADLEY RANCH
JOB NO. 43–093
DATE PREPARED: 02/19/2018
DATE REVISED: 3/22/2018

SCALE =1"=150'

20 BOULDER CRESCENT, SUITE 110
COLORADO SPRINGS, CO 80903
PHONE: 719.955.5485

CIVIL CONSULTANTS, INC.

SHEET 1 OF 1

EXHIBIT B

File: O:\43093A\Bradley Ranch\dwg\Survey\Park Rezone\43093-Park Site Rezone Exhibit.dwg Plotstamp: 3/21/2018 8:28 AM