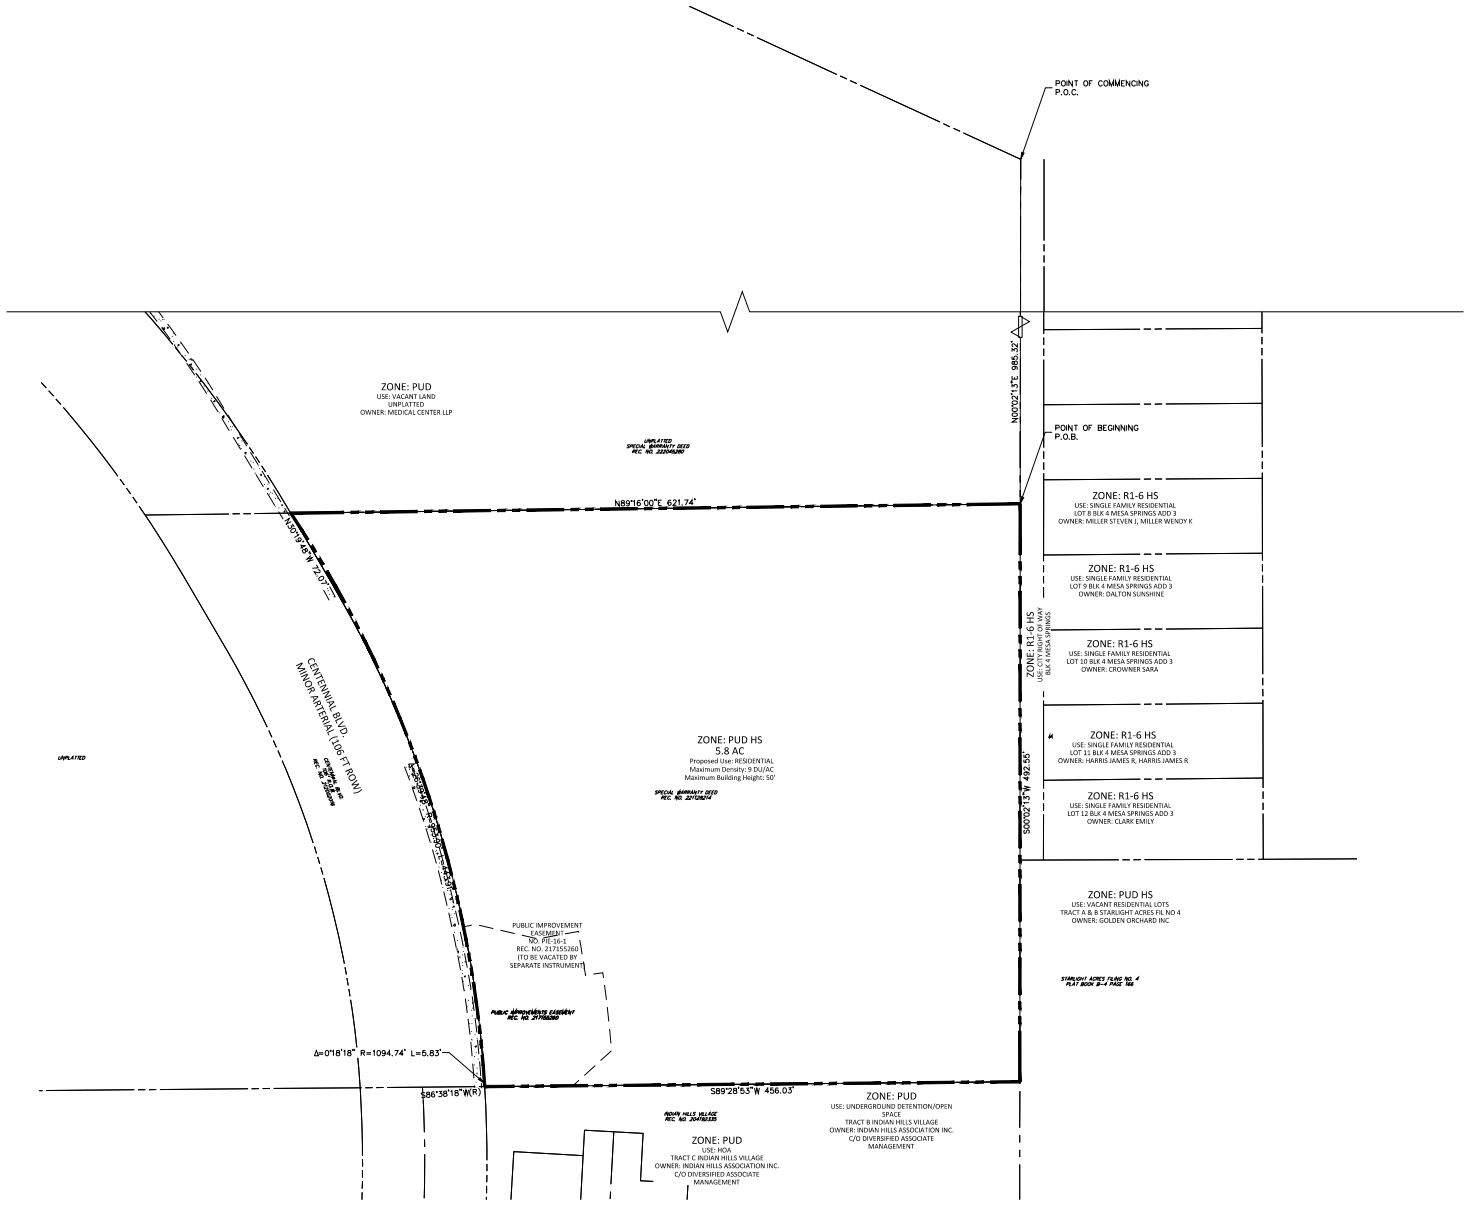

NORTH

0 25 50 100

SCALE: 1" = 50'

EXHIBIT B

P:\Work\Indian Hills North\Drawings\Planning\Zoning\Indian Hills North_ZP.dwg [ZONING EXHIBIT] 7/28/2022 2:25:55 PM Jennifer Shagin

NES

N.E.S. Inc.
619 N. Cascade Avenue, Suite 200
Colorado Springs, CO 80903

Tel. 719.471.0073
Fax 719.471.0267

www.nescolorado.com

© 2012. All Rights Reserved.

PLANNERS / LANDSCAPE ARCHITECT

IN ASSOCIATION WITH:

CENTENNIAL NORTH

MULTIFAMILY
RESIDENTIAL
TOWNHOME

0 CENTENNIAL BLVD.

PROJECT INFO

DATE:	09.13.21
PROJECT MGR:	A. BARLOW
PREPARED BY:	J. SHAGIN

STAMP

ISSUE INFO

DATE:	BY:	DESCRIPTION:
12.17.21	JS	CITY COMMENTS
2.3.22	JS	CITY COMMENTS
06.29.22	JS	CITY COMMENTS
08.08.22	JS	CITY COMMENTS

ISSUE / REVISION

SHEET TITLE

ZONE CHANGE
EXHIBIT B

SHEET NUMBER

2

2 OF 2

PLANNER #

CPC PUZ 21-00143