# MAP OF CANYON CREEK METROPOLITAN DISTRICT NOS. 1-3
# CURRENT BOUNDARIES, INITIAL BOUNDARIES, AND INCLUSION AREA MAP

LGID: 66090–66092
COLORADO SPRINGS, COLORADO

A portion of the SE1/4 of the SW1/4 of Sec. 19,
and the NW1/4 and NE1/4 of the NW1/4 of Sec. 30
T14S, R66W of the 6th P.M.
City of Colorado Springs, County of El Paso, State of Colorado

VICINITY MAP

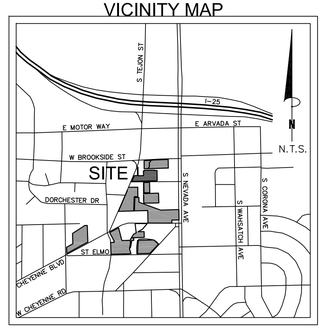


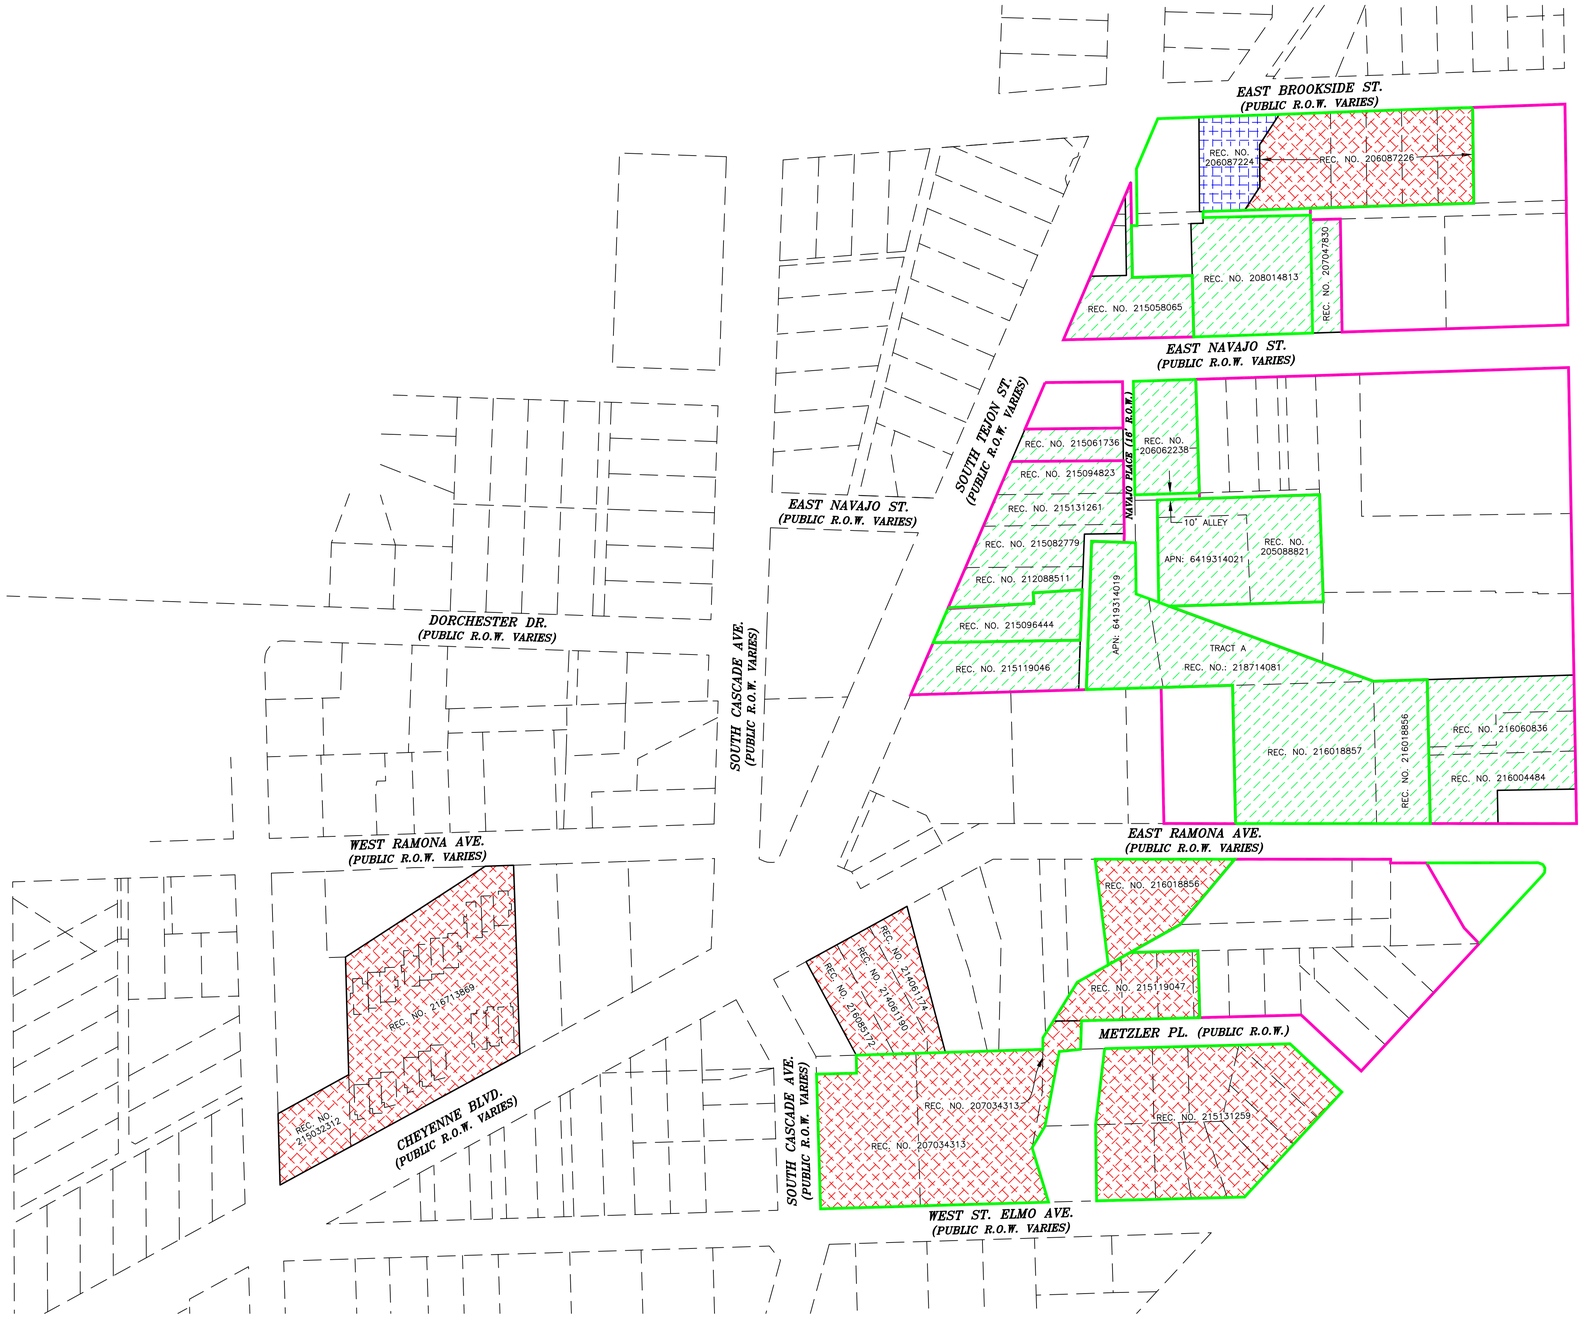


LEGEND

- INCLUSION AREA BOUNDARIES
- INITIAL DISTRICT BOUNDARIES
- CURRENT DISTRICT BOUNDARIES
- DISTRICT NO. 1
- DISTRICT NO. 2
- DISTRICT NO. 3

N

GRAPHIC SCALE

100 0 50 100

( IN FEET )
1 inch = 100 ft.


Clark Land Surveying, Inc
www.clarkls.com
177 S. Tiffany Dr., Unit 1 • Pueblo West, CO 81007 • 719.582.1270


| Revisions | | | |
|---|---|---|---|
| No. | Description | By | Date |
| 1 | CORRECTED TITLE BLOCK | NSB | 2/08/2018 |

Notice: According to Colorado law you must commence any legal action based upon any defect in this survey within three years after you first discover such defect. In no event may any action based upon any defect in this survey be commenced more than ten years from the date of the certification shown hereon.

CANYON CREEK METROPOLITAN DISTRICT NOS. 1-3

PORTIONS OF THE SE1/4 OF SW1/4 OF SEC. 19 AND NW1/4 AND NE1/4 OF NW1/4 SEC. 30, T14S, R66W OF THE 6TH P.M. CITY OF COLORADO SPRINGS, EL PASO COUNTY, COLORADO

Project No. 180085

Drawn By: NSB
Checked By: SLM

Date: 02/07/2018
Sheet 1 of 1