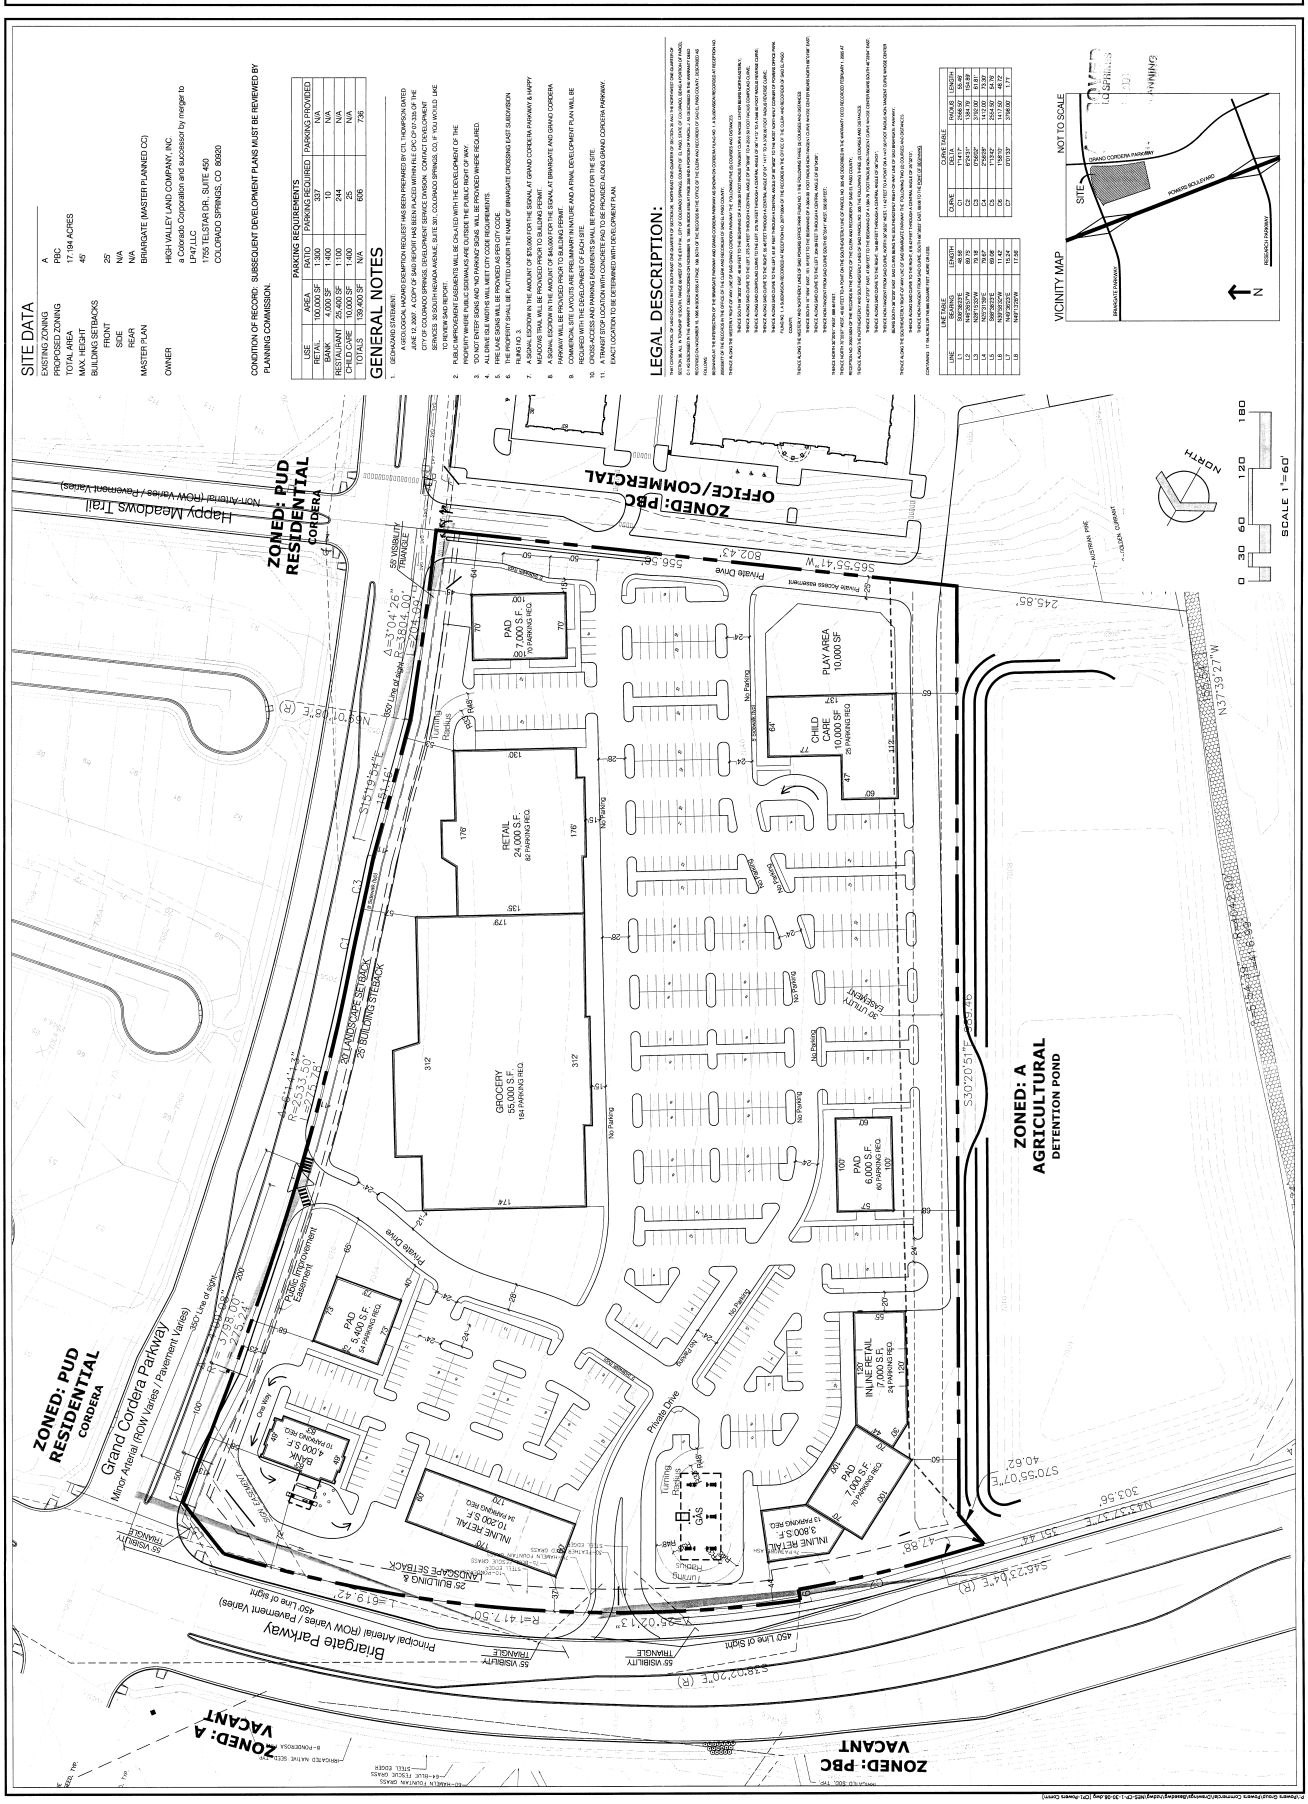

URBAN DESIGN
LAND PLANNING
& LANDSCAPE
ARCHITECTURE
NES
Nor Southern Design
104 South Tejon Street
Colorado Springs, CO 80903
Tel: 719.471.0073
Fax: 719.471.0267

James W. Nakai & Associates, P.C.
Architecture
Interior Architecture
320 East Colorado Ave Colorado Springs, Colorado 80903
Tele:(719)635-2142 Fax:(719)635-0467 E-Mail:info@nakai.com

POWERS
COMMERCIAL

CONCEPT PLAN

DATE:	BY:	COMMENTS:
1/31/2008	B. Tilton	Added comments
4 / 2008	B. Tilton	Addressed city comments

DRAWN: ADT
APPROVED: RAB
DATE: 1 0/30/07

SHEET NO. 1 OF 1 SHEETS

CPC CP 07-335

P:\Powers Group\Powers Commercial\Powers\Working\Site\NES-CP-1-30-06.dwg (CP1 Powers Comm)

FIGURE 4