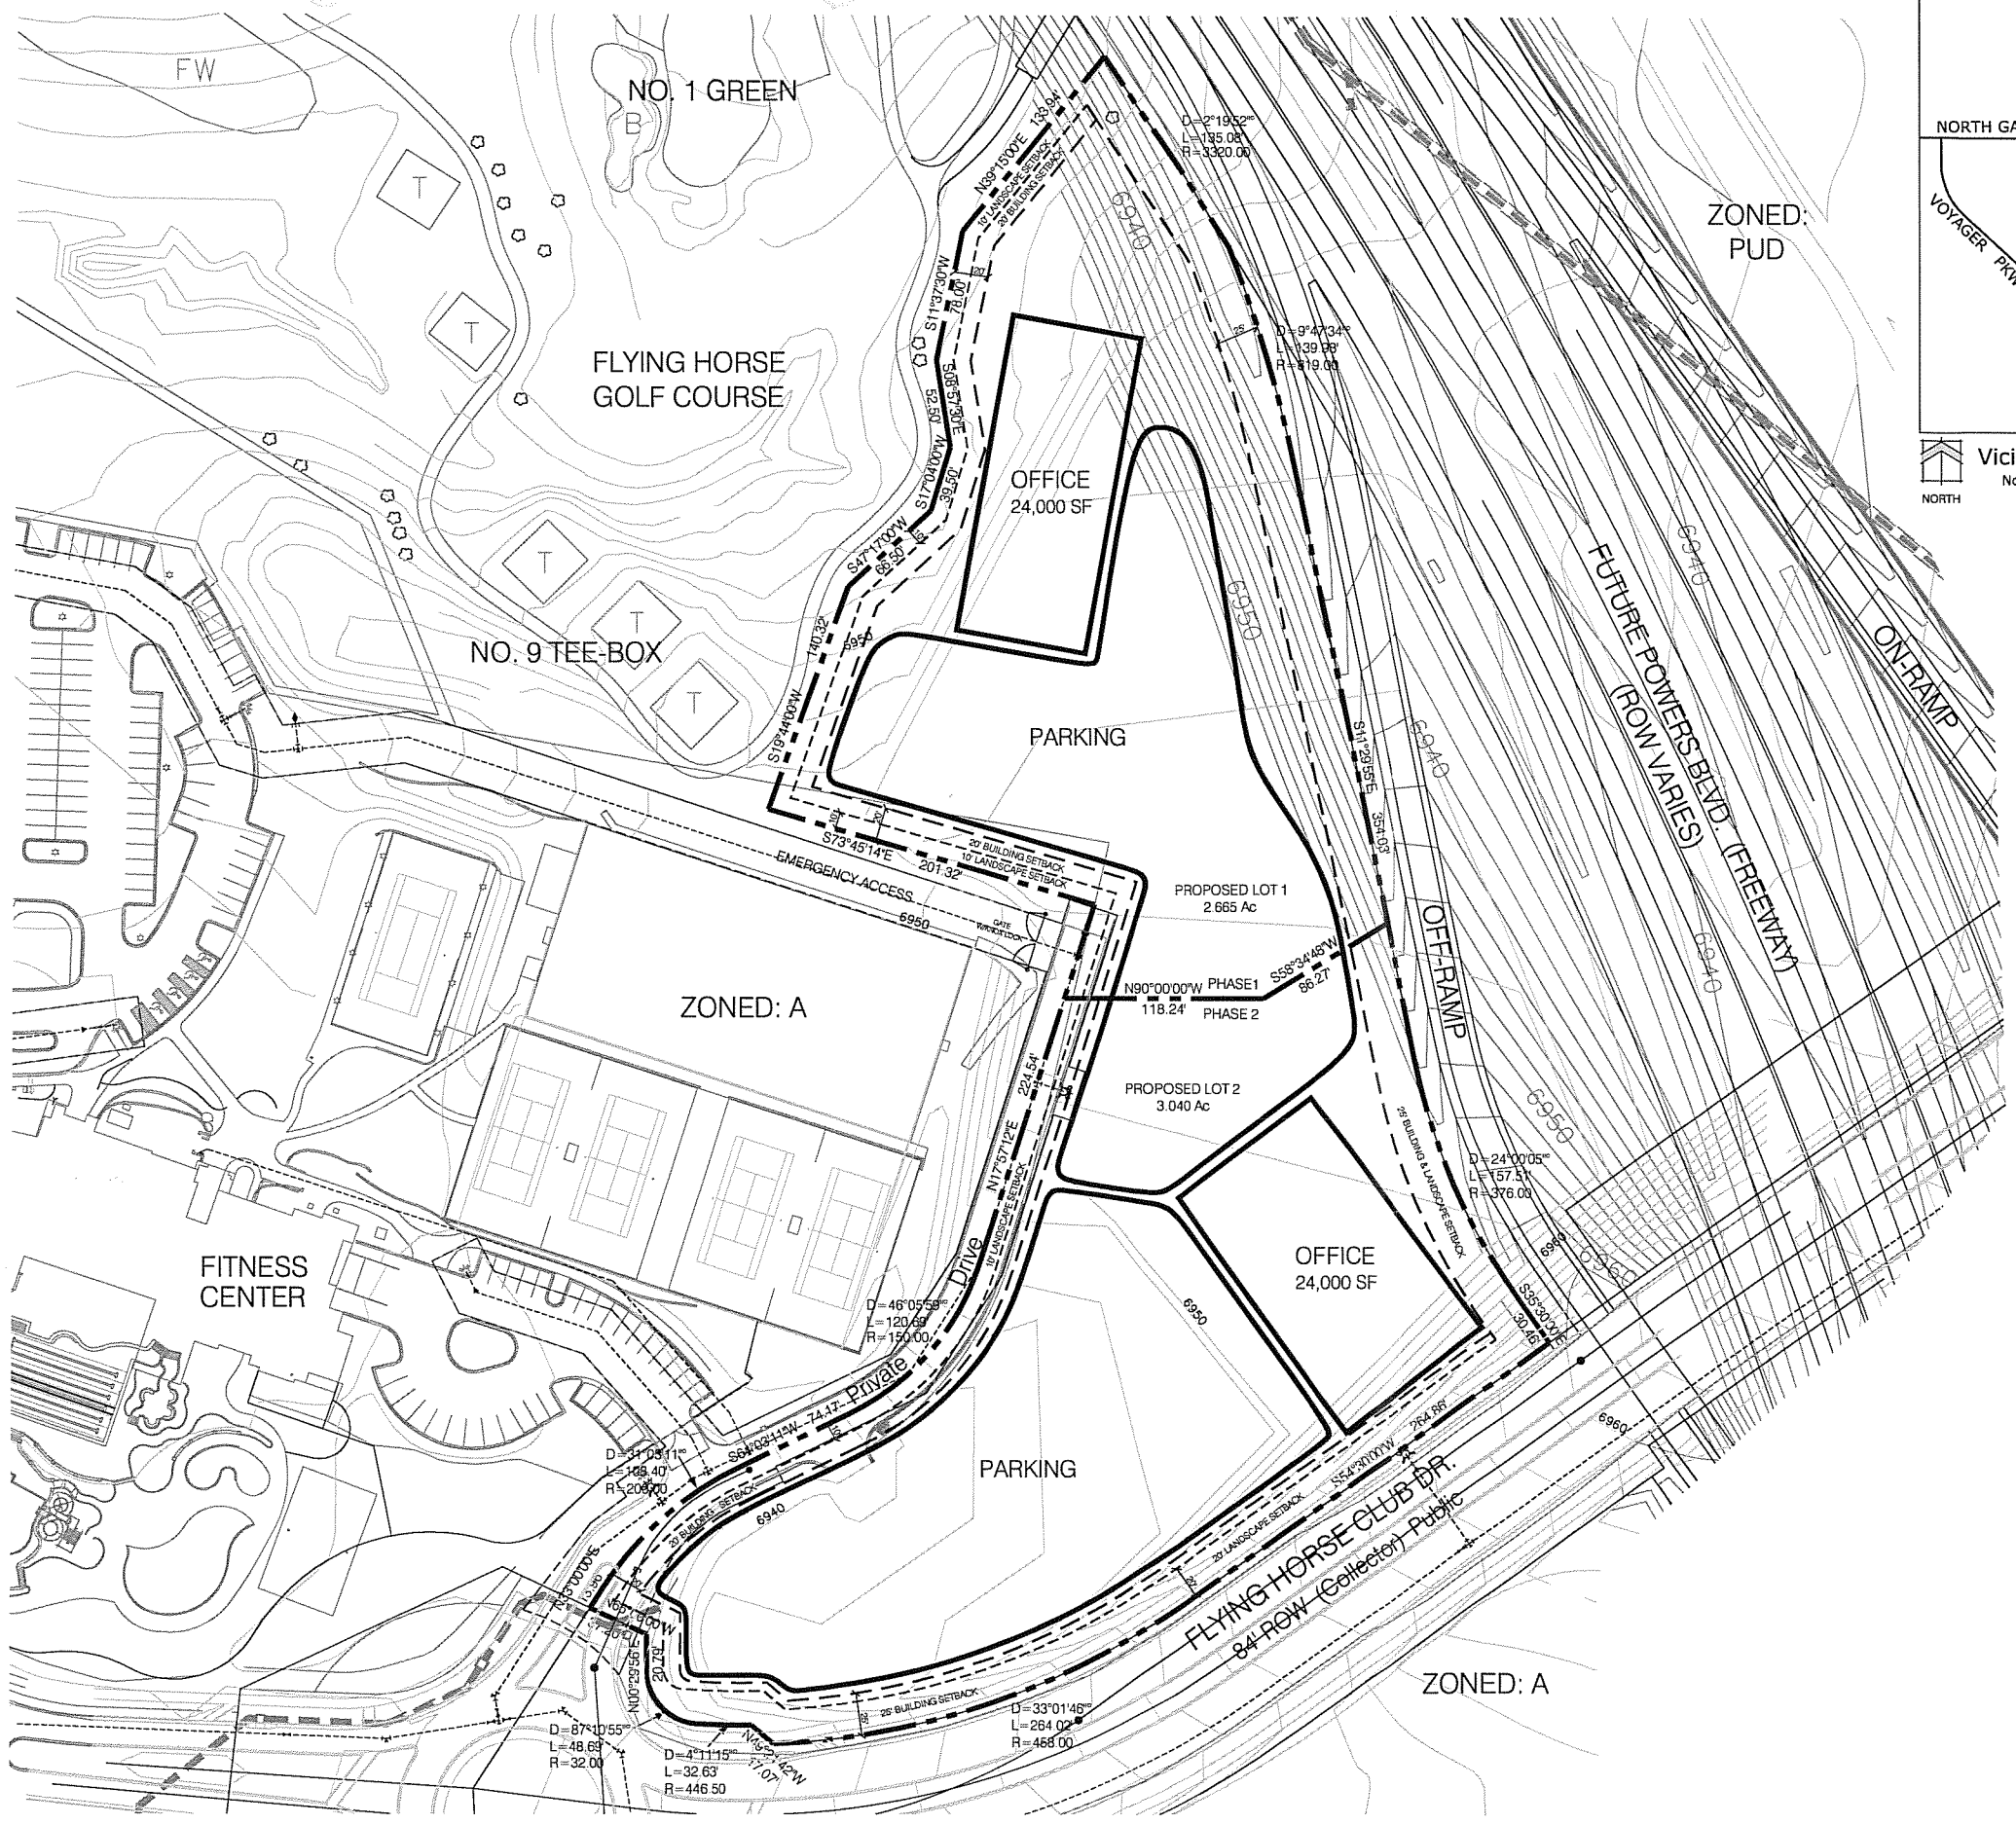
NO. 1 GREEN
FLYING HORSE GOLF COURSE
NO. 9 TEE-BOX
OFFICE 24,000 SF
PARKING
PROPOSED LOT 1 2.665 Ac
PROPOSED LOT 2 3.040 Ac
PHASE1
PHASE 2
ZONED: A
ZONED: PUD
FUTURE POWERS BLVD. (ROW VARIES)
ON-RAMP
OFF-RAMP
EMERGENCY ACCESS
FITNESS CENTER
OFFICE 24,000 SF
PARKING
Private Drive
FLYING HORSE CLUB DR.
84' ROW (Collector) Public
ZONED: A
D=2°19'32"
L=135.08'
R=3320.00'
D=9°47'34"
L=139.98'
R=819.00'
D=24°00'05"
L=157.51'
R=376.00'
D=33°01'46"
L=264.02'
R=458.00'
D=46°05'59"
L=120.69'
R=150.00'
D=87°10'55"
L=48.69'
R=32.00'
D=4°11'15"
L=32.63'
R=446.50'
N39°15'00"E 135.84'
S47°17'00"W 65.50'
S19°44'00"W 140.32'
S73°45'14"E 201.32'
N90°00'00"W 118.24'
S35°30'01"W 30.46'
S54°30'00"W 264.86'
N0°00'00"E 20.79'
N53°41'40"W 71.07'
6940
6950
6960
