ZONE CHANGE–EXHIBIT B

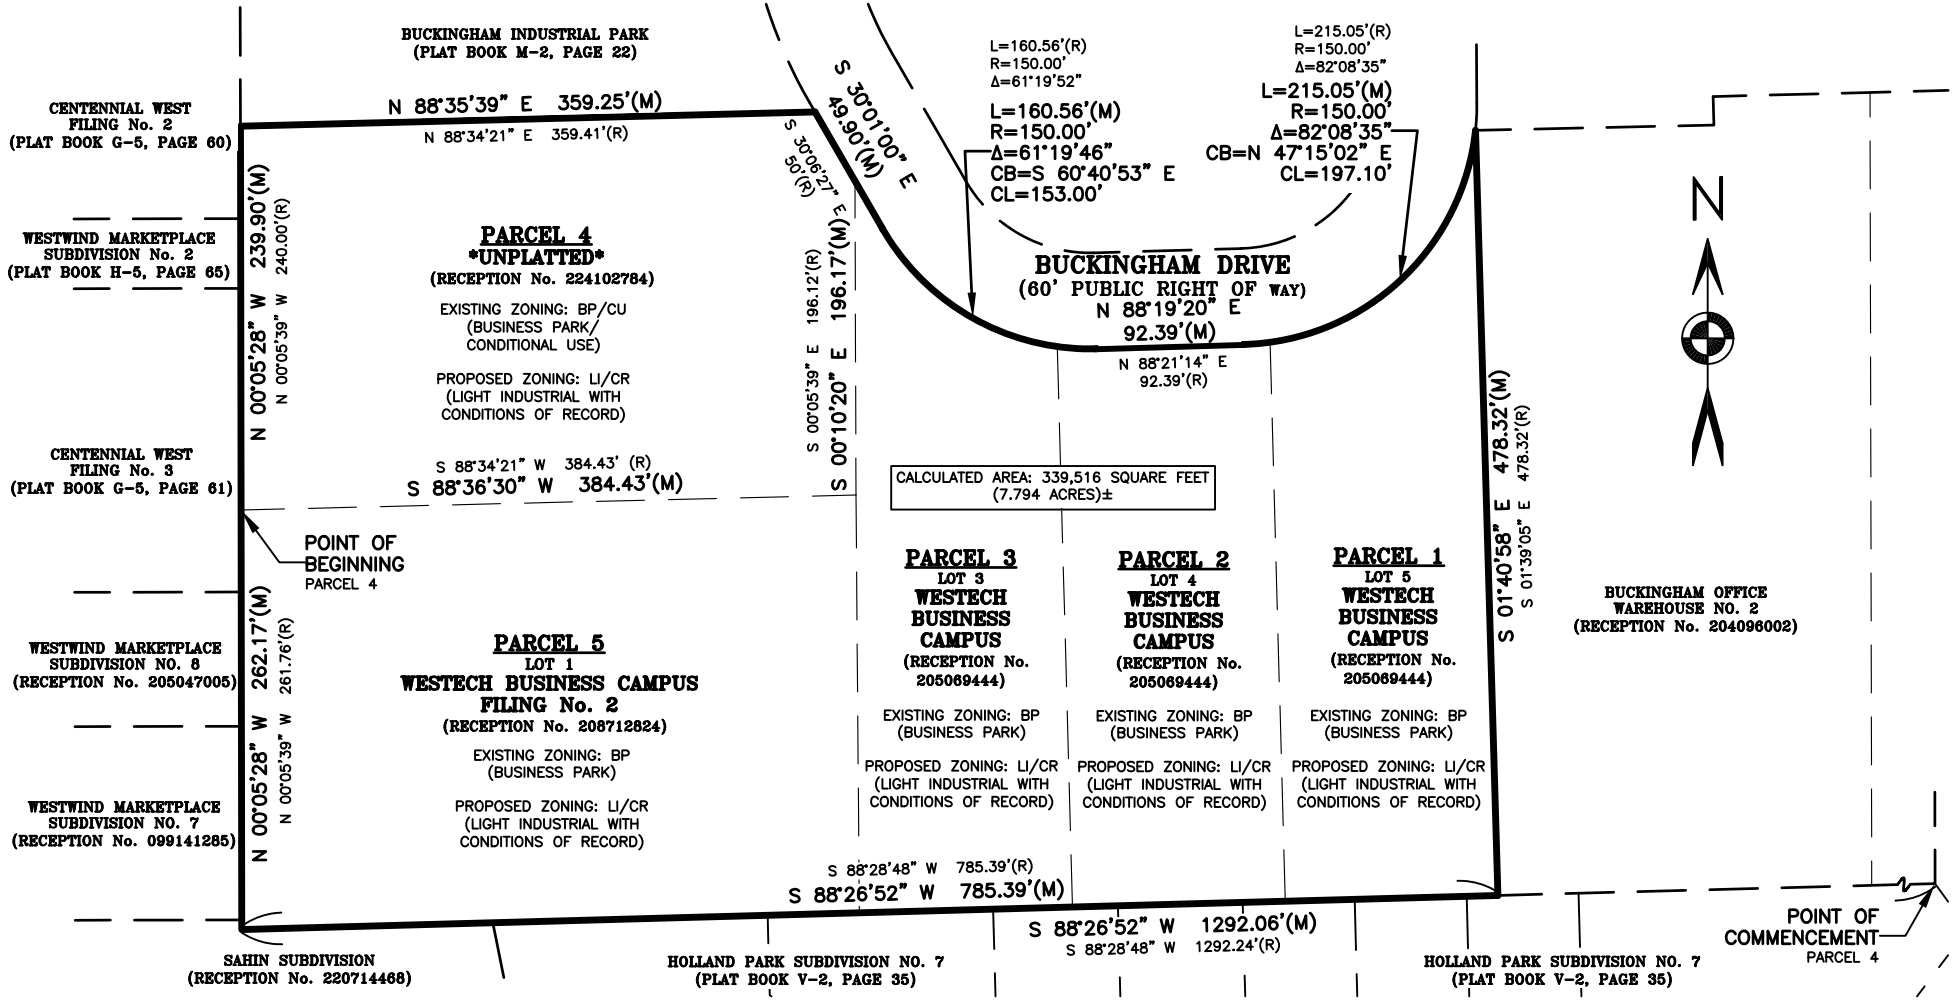

LEGEND

(M) FIELD–MEASURED DIMENSIONS

(R) RECORD DIMENSIONS

NOTE: THIS SKETCH IS NOT INTENDED TO REPRESENT A LAND SURVEY PLAT NOR AN IMPROVEMENT SURVEY PLAT.

1" = 120'

120 0 120 240

BARRON LAND

BOUNDARY △ MAPPING △ SURVEYING △ CONSTRUCTION

2790 N. Academy Blvd. Suite 311
Colorado Springs, CO 80917

P: 719.360.6827
F: 719.466.6527

www.BARRONLAND.com

DATE: 04/20/2026 PROJECT No.: 26–006

CITY FILE No.: ZONE 26–0012 SHEET 2 OF 2